

PROHLÁŠENÍ O VLASTNOSTECH

DoP 0336

pro kotevní nosník fischer InnoLock FES-RS-S s T-šroubem FBC-S (kotevní nosník pro použití v betonu)

CS

- | | |
|--|--|
| 1. <u>Jedinečný identifikační kód typu výrobku:</u> | DoP 0336 |
| 2. <u>Zamýšlené/zamýšlená použití:</u> | Kotevní nosník pro použití v tažené nebo tlačené zóně betonu, viz. dodatek, obzvláště Přílohy B1- B6. |
| 3. <u>Výrobce:</u> | fischerwerke GmbH & Co. KG, Klaus-Fischer-Str. 1, 72178 Waldachtal, Německo |
| 4. <u>Zplnomocněný zástupce:</u> | - |
| 5. <u>Systém/systémy POSV:</u> | 1 |
| 6. <u>Evropský dokument pro posuzování:</u>
Evropské technické posouzení:
Subjekt pro technické posuzování:
Oznámený subjekt/oznámené subjekty: | EAD 330008-03-0601, Edition 06/2021
ETA-22/0035; 2022-08-01
DIBt- Deutsches Institut für Bautechnik
2873 TU Darmstadt |
| 7. <u>Deklarovaná vlastnost/Deklarované vlastnosti:</u>
<u>Mechanická odolnost a stabilita (BWR 1)</u>
Charakteristická únosnost v tahu (pro statickou a kvazistatickou akci):
1) Odolnost proti selhání oceli: Příloha C1
2) Odolnost proti selhání oceli ve spoji mezi kotvami a nosníkem: Příloha C1
3) Odolnost proti selhání oceli u okrajů nosníku a následnému vytažení T-šroubu: Příloha C1
4) Odolnost proti selhání oceli T-šroubu: Příloha C6
5) Odolnost proti selhání oceli překročením ohybové únosnosti nosníku: Přílohy A5, C1
6) Maximální utahovací moment při němž nedojde k poškození během instalace: Přílohy B4
7) Odolnost proti selhání vytažením kotvy: Přílohy C2
8) Odolnost proti selhání betonu: Přílohy B3, C2
9) Minimální vzdálenost od okraje, rozteč, tloušťka nosného podkladu pro zabránění rozštípnutí betonu během instalace: Přílohy A5, B3
10) Charakteristická okrajová vzdálenost a rozteč bránící rozštěpení betonu při zatížení: Přílohy C2
11) Odolnost proti porušení prasknutím - nosná část hlavy: Přílohy A4
Charakteristická únosnost ve smyku (pro statickou a kvazistatickou akci):
12) Odolnost proti porušení oceli kotvy při zatížení smykem bez ramene sil: Příloha C6
13) Odolnost proti porušení oceli ohybem T-šroubu při zatížení smykem s ramenem sil: Příloha C7
14) Odolnost proti selhání oceli u okrajů nosníku, porušení oceli mezi kotvou a nosníkem nebo porušení oceli kotevního nosníku (smyk v příčném směru): Přílohy C4
15) Odolnost proti selhání oceli mezi okraji nosníku a T-šroubem (smyk ve směru podélné osy nosníku): Příloha C5
16) Koeficient citlivosti instalace: Příloha C5
17) Odolnost proti porušení oceli kotvy: Příloha C4
18) Odolnost proti porušení oceli mezi kotvou a nosníkem: Příloha C4
19) Odolnost proti selhání rozštěpením: Příloha C5
20) Odolnost proti selhání okraje betonu: Přílohy C5
Charakteristická únosnost při kombinovaném statickém a kvazi-statickém zatížení tahem a smykem
21) Odolnost proti porušení oceli kotevního nosníku: Přílohy C6
Charakteristická únosnost při namáhání únavovým zatížením v tahu:
22) Únavová odolnost proti selhání oceli celého systému (spojitá nebo tri-lineární funkce) NPD
23) Mezní únavová odolnost proti selhání oceli celého systému NPD
24) Únavová odolnost proti selhání souvisejícímu s betonem (exponenciální funkce) NPD
25) Mezní únavová odolnost proti selhání souvisejícímu s betonem NPD
26) Posuny: Přílohy C3, C6
<u>Bezpečnost v případě požáru (BWR 2)</u>
27) Reakce na oheň: Třída (A1)
28) Odolnost proti požáru: NPD
<u>Životnost:</u>
29) Životnost: Přílohy A7, B1 | |

8. Příslušná technická dokumentace a/nebo specifická technická dokumentace: --

Vlastnosti výše uvedeného výrobku jsou ve shodě se souborem deklarovaných vlastností. Toto prohlášení o vlastnostech se v souladu s nařízením (EU) č. 305/2011 vydává na výhradní odpovědnost výrobce uvedeného výše.

Podepsáno za výrobce a jeho jménem:



Dr.-Ing. Oliver Geibig, Výkonný ředitel pro obchodní jednotky a inženýrství
Tumlingen, 2023-07-25



Jürgen Grün, Výkonný ředitel pro chemii a kvalitu

Toto PoV bylo připraveno v různých jazykových mutacích. V případě rozporu vždy rozhoduje interpretace verze v anglickém jazyce.

Příloha obsahuje nepovinné a doplňkové informace v anglickém jazyce nad rámec zákonných požadavků.

Pokyny pro překlad Základní charakteristiky a výkonnostní parametry příloh

Mechanical resistance and stability (BWR 1)		
Mechanická odolnost a stabilita (BWR 1)		
Characteristic resistance to tension load (static and quasi-static loading):		
Charakteristická únosnost v tahu (pro statickou a kvazistatickou akci):		
1	Resistance to steel failure of anchors: Odolnost proti selhání oceli:	$N_{Rk,s,a}$
2	Resistance to steel failure of the connection between anchors and channel: Odolnost proti selhání oceli ve spoji mezi kotvami a nosníkem:	$N_{Rk,s,c}$
3	Resistance to steel failure of channel lips and subsequently pullout of channel bolt: Odolnost proti selhání oceli u okrajů nosníku a následnému vytažení T-šroubu:	$N_{Rk,s,l}^0 ; S_{l,N}$
4	Resistance to steel failure of channel bolt: Odolnost proti selhání oceli T-šroubu:	$N_{Rk,s}$
5	Resistance to steel failure by exceeding the bending strength of the channel: Odolnost proti selhání oceli překročením ohybové únosnosti nosníku:	$M_{Rk,s,flex} ; S_{max}$
6	Maximum installation torque moment to avoid damage during installation: Maximální utahovací moment při němž nedojde k poškození během instalace:	$T_{inst,g} ; (T_{inst,s})$
7	Resistance to pull-out failure of the anchor: Odolnost proti selhání vytažením kotvy:	$N_{Rk,p}$
8	Resistance to concrete cone failure: Odolnost proti selhání betonu:	$k_{cr,N} ; k_{ucr,N} ; \eta_{ef}$
9	Minimum edge distance, spacing, member thickness to prevent concrete splitting during installation: Minimální vzdálenost od okraje, rozteč, tloušťka nosného podkladu pro zabránění rozštípnutí betonu během instalace:	$S_{min}, C_{min}, \eta_{min}$
10	Characteristic edge distance and spacing to avoid splitting of concrete under load: Charakteristická okrajová vzdálenost a rozteč bránící rozštěpení betonu při zatížení:	$S_{cr,sp} ; C_{cr,sp}$
11	Resistance to blowout failure- bearing area of head: Odolnost proti porušení prasknutím - nosná část hlavy:	A_h
Characteristic resistance to shear load (static and quasi-static loading):		
Charakteristická únosnost ve smyku (pro statickou a kvazistatickou akci):		
12	Resistance to steel failure of channel bolt under shear loading without lever arm: Odolnost proti porušení oceli kotvy při zatížení smykem bez ramene sil:	$V_{Rk,s}$
13	Resistance to steel failure by bending of the channel bolt under shear load with lever arm: Odolnost proti porušení oceli ohybem T-šroubu při zatížení smykem s ramenem sil:	$M_{Rk,s}^0$
14	Resistance to steel failure of channel lips, steel failure of connection between anchor and channel or steel failure of anchor (shear load in transverse direction): Odolnost proti selhání oceli u okrajů nosníku, porušení oceli mezi kotvou a nosníkem nebo porušení oceli kotevního nosníku (smyk v příčném směru):	$V_{Rk,s,ly}^0 ; S_{l,V} ; V_{Rk,s,c,y} ; V_{Rk,s,a,y}$
15	Resistance to steel failure of connection between channel lips and channel bolt (shear load in longitudinal channel axis): Odolnost proti selhání oceli mezi okraji nosníku a T-šroubem (smyk ve směru podélné osy nosníku):	$V_{Rk,s,l,x}$
16	Factor for sensitivity to installation: Koeficient citlivosti instalace:	γ_{inst}
17	Resistance to steel failure of the anchor: Odolnost proti porušení oceli kotvy:	$V_{Rk,s,a,x}$
18	Resistance to steel failure of connection between anchor and channel: Odolnost proti porušení oceli mezi kotvou a nosníkem:	$V_{Rk,s,c,x}$
19	Resistance to concrete pry-out failure: Odolnost proti selhání rozštěpením:	k_g
20	Resistance to concrete edge failure: Odolnost proti selhání okraje betonu:	$k_{cr,V} ; k_{ucr,V}$
Characteristic resistance under combined static and quasi-static tension and shear loading		
Charakteristická únosnost při kombinovaném statickém a kvazi-statickém zatížení tahem a smykem		
21	Resistance to steel failure of the anchor channel: Odolnost proti porušení oceli kotevního nosníku:	k_{13}, k_{14}
Characteristic resistance under fatigue tension loading:		
Charakteristická únosnost při namáhání únavovým zatížením v tahu:		
22	Fatigue resistance to steel failure of the whole system (continuous or tri-linear function): Únavová odolnost proti selhání oceli celého systému (spojitá nebo tri-lineární funkce)	$\Delta N_{Rk,s,0,n}$ ($n=1$ to $n=\infty$)
23	Fatigue limit resistance to steel failure of the whole system: Mezní únavová odolnost proti selhání oceli celého systému	$\Delta N_{Rk,s,0,\infty}$
24	Fatigue resistance to concrete related failure (exponential function): Únavová odolnost proti selhání souvisejícímu s betonem (exponenciální funkce)	$\Delta N_{Rk,c,0,n} ; \Delta N_{Rk,p,0,n}$ ($n=1$ to $n=\infty$)
25	Fatigue limit resistance to concrete related failure: Mezní únavová odolnost proti selhání souvisejícímu s betonem	$\Delta N_{Rk,c,0,\infty} ; \Delta N_{Rk,p,0,\infty}$
26	Displacements: Posuny:	$\delta_{N0} ; \delta_{N\infty} ; \delta_{V,y,0} ; \delta_{V,y,\infty}$ $\delta_{V,x,0} ; \delta_{V,x,\infty}$
Safety in case of fire (BWR 2)		
Bezpečnost v případě požáru (BWR 2)		
27	Reaction to fire: Reakce na oheň:	Class
28	Resistance to fire: Odolnost proti požáru:	$N_{Rk,s,fi} ; V_{Rk,s,fi}$
Durability:		
Životnost:		
29	Durability: Životnost:	Description

Specific Part

1 Technical description of the product

The fischer Serrated Anchor Channel InnoLock FES-RS-S with fischer Serrated Channel Bolts FBC-S is a system consisting of a C-shaped channel profile of steel and at least two metal anchors non-detachably fixed on the channel back and fischer Serrated Channel Bolts.

The anchor channel is embedded surface-flush in the concrete. fischer Serrated Channel Bolts with appropriate hexagonal nuts and washers are fixed to the channel.

The product description is given in Annex A.

2 Specification of the intended use in accordance with the applicable European Assessment Document

The performances given in Section 3 are only valid if the anchor channel is used in compliance with the specifications and conditions given in Annex B.

The verifications and assessment methods on which this European Technical Assessment is based lead to the assumption of a working life of the anchor channel of at least 50 years. The indications given on the working life cannot be interpreted as a guarantee given by the producer, but are to be regarded only as a means for choosing the right products in relation to the expected economically reasonable working life of the works.

3 Performance of the product and references to the methods used for its assessment

3.1 Mechanical resistance and stability (BWR 1)

Essential characteristic	Performance
Characteristic resistance under tension load (static and quasi-static loading)	
- Resistance to steel failure of anchors	$N_{Rk,s,a}$ see Annex C1
- Resistance to steel failure of the connection between anchors and channel	$N_{Rk,s,c}$ see Annex C1
- Resistance to steel failure of channel lips and subsequently pull-out of channel bolt	$N_{Rk,s,l}^0$; $S_{l,N}$ see Annex C1
- Resistance to steel failure of channel bolt	$N_{Rk,s}$ see Annex C6
- Resistance to steel failure by exceeding the bending strength of the channel	S_{max} see Annex A5 $M_{Rk,s,flex}$ see Annex C1
- Maximum installation torque to avoid damage during installation	$T_{inst,g}$; $T_{inst,s}$ see Annex B4
- Resistance to pull-out failure of the anchor	$N_{Rk,p}$ see Annex C2
- Resistance to concrete cone failure	h_{ef} see Annex B3 $k_{cr,N}$; $k_{ucr,N}$ see Annex C2
- Minimum edge distances, spacing and member thickness to avoid concrete splitting during installation	s_{min} see Annex A5 c_{min} ; h_{min} see Annex B3
- Characteristic edge distance and spacing to avoid splitting of concrete under load	$s_{cr,sp}$; $c_{cr,sp}$ see Annex C2
- Resistance to blowout failure - bearing area of anchor head	A_h see Annex A4

Essential characteristic	Performance
Characteristic resistance under shear load (static and quasi-static loading) - Resistance to steel failure of channel bolt under shear loading without lever arm - Resistance to steel failure by bending of the channel bolt under shear load with lever arm - Resistance to steel failure of channel lips, steel failure of connection between anchor and channel and steel failure of anchor (shear load in transverse direction) - Resistance to steel failure of connection between channel lips and channel bolt (shear load in longitudinal channel axis) - Factor for sensitivity to installation (longitudinal shear) - Resistance to steel failure of the anchor (longitudinal shear) - Resistance to steel failure of connection between anchor and channel (longitudinal shear) - Resistance to concrete pry-out failure - Resistance to concrete edge failure	$V_{Rk,s}$ see Annex C6 $M_{Rk,s}^0$ see Annex C7 $V_{Rk,s,l,y}^0$; $S_{l,V}$; $V_{Rk,s,c,y}$; $V_{Rk,s,a,y}$ see Annex C4 $V_{Rk,s,l,x}$ see Annex C5 γ_{inst} see Annex C5 $V_{Rk,s,a,x}$ see Annex C4 $V_{Rk,s,c,x}$ see Annex C4 k_8 see Annex C5 $k_{cr,V}$; $k_{ucr,V}$ see Annex C5
Characteristic resistance under combined tension and shear load (static and quasi-static load) - Resistance to steel failure of the anchor channel	k_{13} ; k_{14} see Annex C6
Characteristic resistance under fatigue tension loading - Fatigue resistance to steel failure of the whole system (continuous or tri-linear function, test method A1, A2) - Fatigue limit resistance to steel failure of the whole system (test method B) - Fatigue resistance to concrete related failure (exponential function, test method A1, A2) - Fatigue limit resistance to concrete related failure (test method B)	No Performance assessed No Performance assessed No Performance assessed No Performance assessed
Displacements (static and quasi-static load)	δ_{N0} ; $\delta_{N\infty}$ see Annex C3 $\delta_{V,y,0}$; $\delta_{V,y,\infty}$; $\delta_{V,x,0}$; $\delta_{V,x,\infty}$ see Annex C6

3.2 Safety in case of fire (BWR 2)

Essential characteristic	Performance
Reaction to fire	Class A1
Characteristic resistance to fire	No performance assessed


3.3 Aspects of durability linked with the Basic Works Requirements

Essential characteristic	Performance
Durability	See Annex B1

4 Assessment and verification of constancy of performance (AVCP) system applied, with reference to its legal base

In accordance with EAD No. 330008-03-0601, the applicable European legal act is: [2000/273/EC].

The system to be applied is: 1

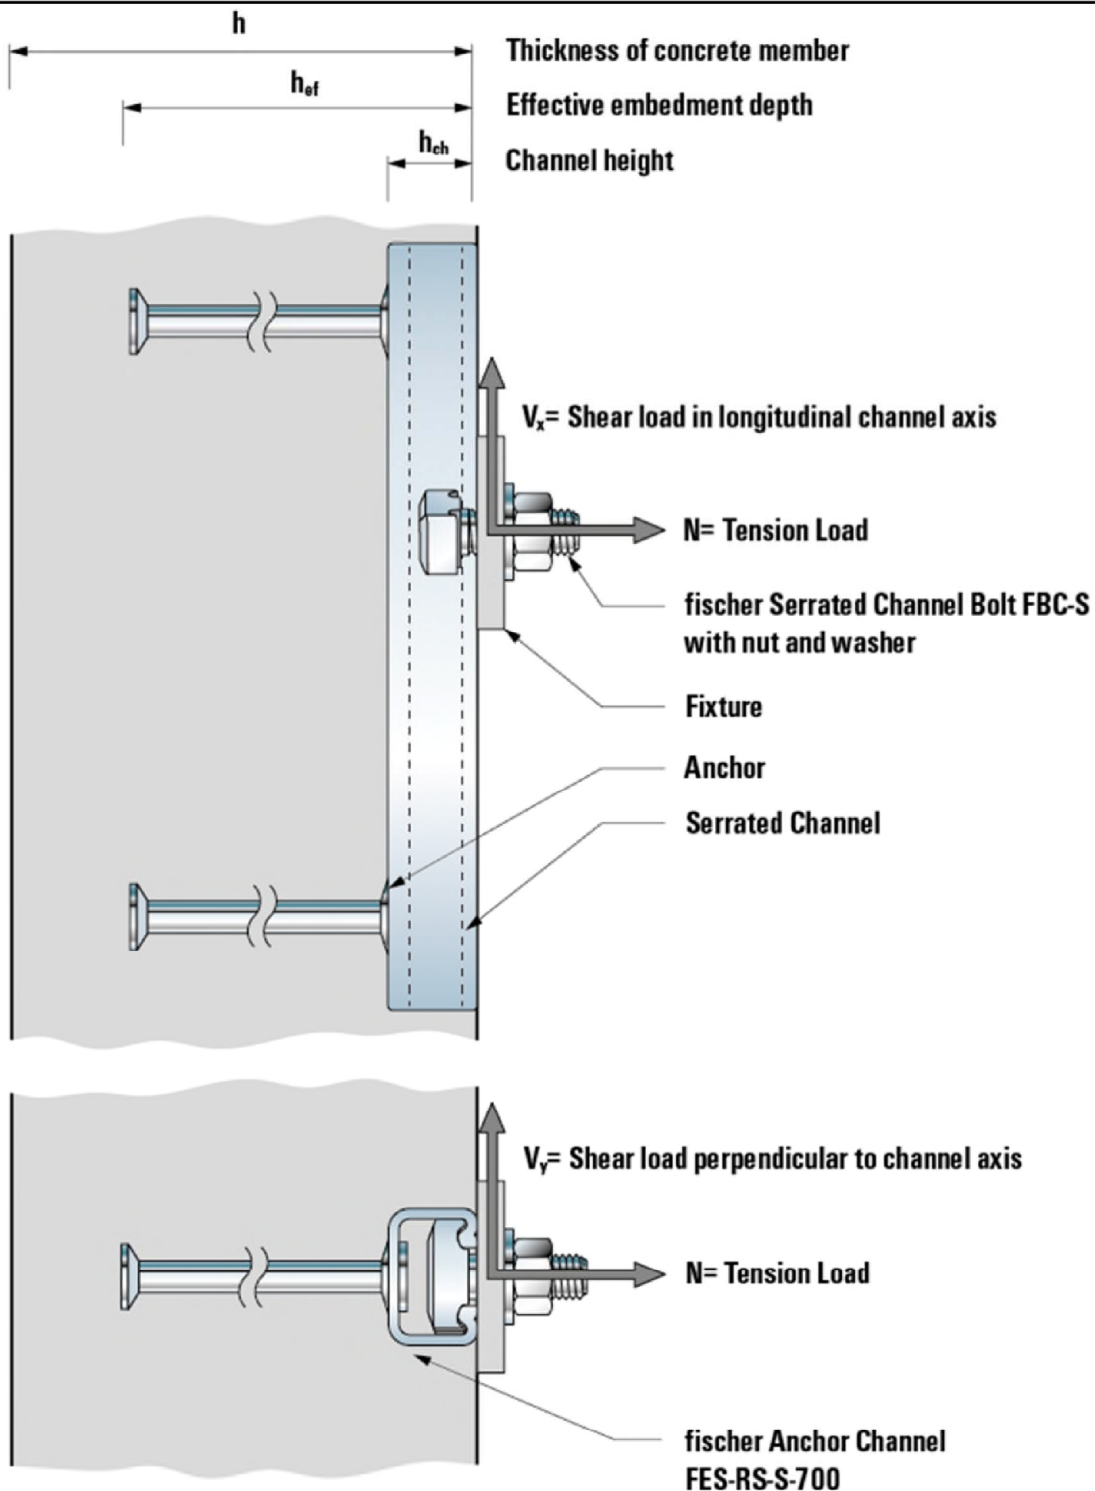


fischer Serrated Anchor Channel InnoLock FES-RS-S with fischer Serrated Channel Bolts FBC-S


Product Description
Installed conditions

Annex A1

Appendix 4 / 23

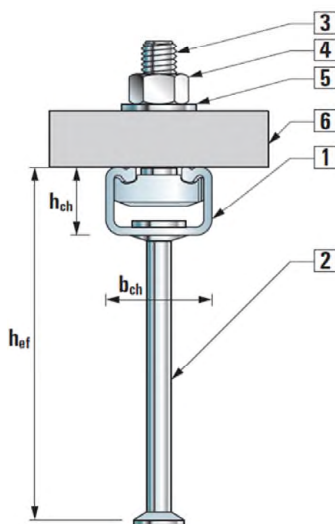

Round anchor

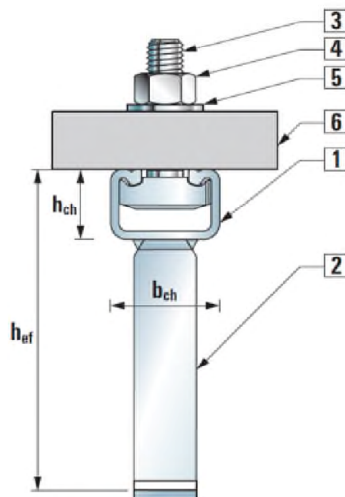

I-anchor

- fischer Anchor Channel
FES-RS-S
- 1 Serrated channel profile
 - 2 Anchor
 - 3 Serrated channel bolt
 - 4 Hexagonal nut
 - 5 Washer
 - 6 Fixture


Marking of the fischer anchor channel FES-RS-S:

e. g.:  700



= Identifying mark of the manufacturer

I = Additional marking for I-anchors
No marking for round anchors

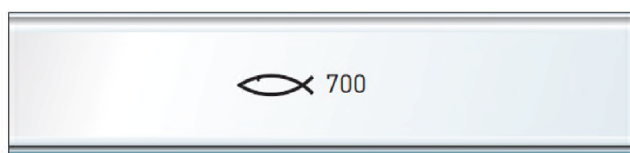

Stamped into back of channel

Optional: printed on channel web or channel lips

RS = Roll-shaped, S = Serrated

No marking for material acc. A7 Table 6 (Channel profile)

Marking of the fischer channel bolt FBC-S:

e. g.:  8.8 225



= Identifying mark of the manufacturer

8.8 = Strength grade

225 = Width of anchor channel opening d_{ch}

* = Coating electro-plated
No marking for hot dip galvanized




fischer Serrated Anchor Channel InnoLock FES-RS-S with fischer Serrated Channel Bolts FBC-S

Product Description
Product and marking

Annex A2

Appendix 5 / 23

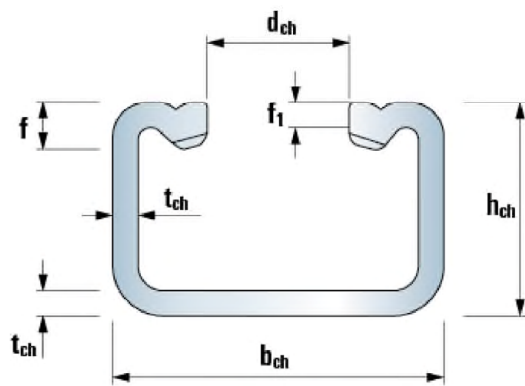

Serrated FES-RS-S-(I)-700

Table 1: Dimensions of channel profile

Anchor Channel FES-RS-S-(I)-	b_{ch} [mm]	h_{ch} [mm]	t_{ch} [mm]	d_{ch} [mm]	f [mm]	f_1 [mm]	I_y [mm ⁴]
700	52,5	34,0	4,0	22,5	7,0	4,0	79168

fischer Serrated Anchor Channel InnoLock FES-RS-S with fischer Serrated Channel Bolts FBC-S

Product Description
Dimensions of channels

Annex A3
Appendix 6 / 23

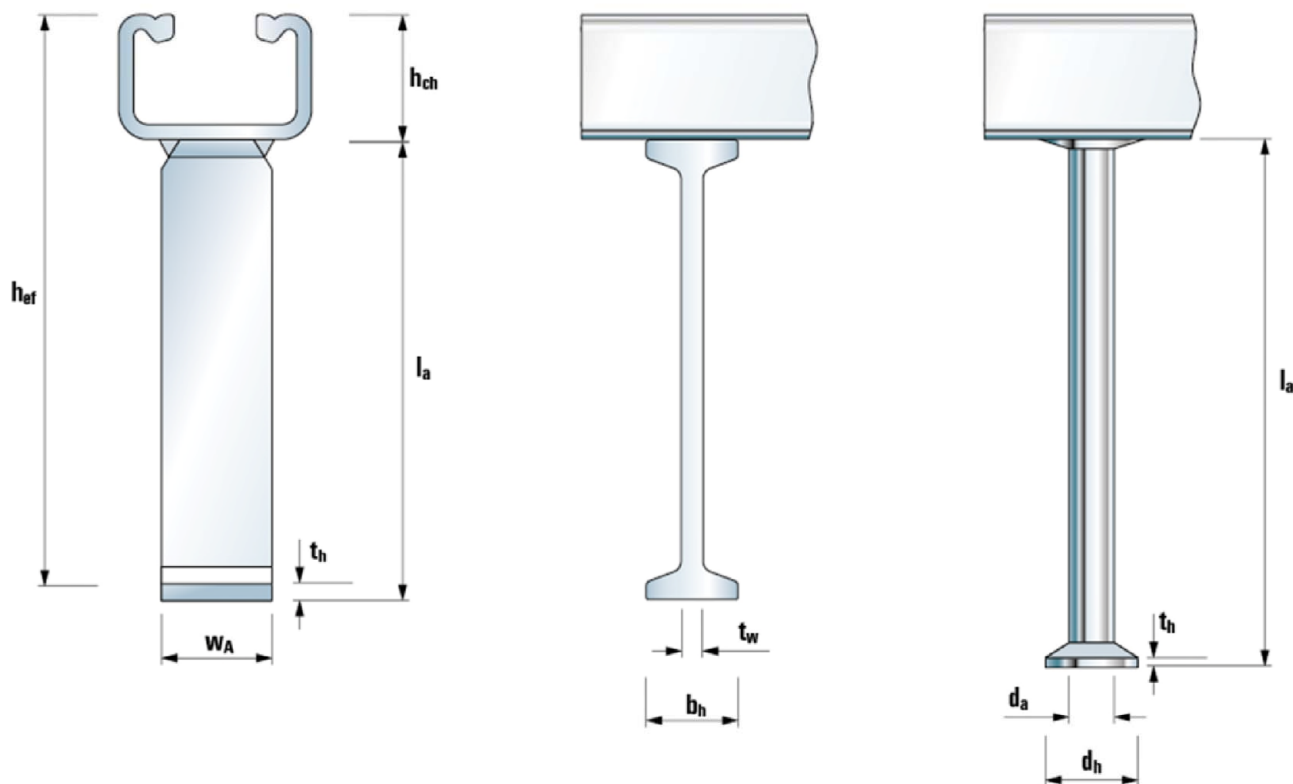


Table 2: Dimensions of anchor (welded I-anchor or forged round anchor)

Anchor Channel FES-RS-S-(I)-	I-anchor						Round anchor				
	$l_{a,min}$ [mm]	$t_{w,min}$ [mm]	$b_{h,min}$ [mm]	t_h [mm]	$w_{A,min}$ [mm]	$A_{h,min}$ [mm ²]	$l_{a,min}$ [mm]	d_a [mm]	d_h [mm]	t_h [mm]	A_h [mm ²]
700	125	6	25	5	30	570	144	12,8	26,0	3,0	402


fischer Serrated Anchor Channel InnoLock FES-RS-S with fischer Serrated Channel Bolts FBC-S

Product Description
Dimensions of anchors

Annex A4
Appendix 7 / 23

Table 3: Anchor position

Anchor channel FES-RS-S-(I-)	Anchor type	S _{min} [mm]	S _{max} [mm]	X _{min} [mm]	X _{max} [mm]	l _{min} [mm]	l _{max} [mm]
700	round or I	100	250	30	35	160	6.070

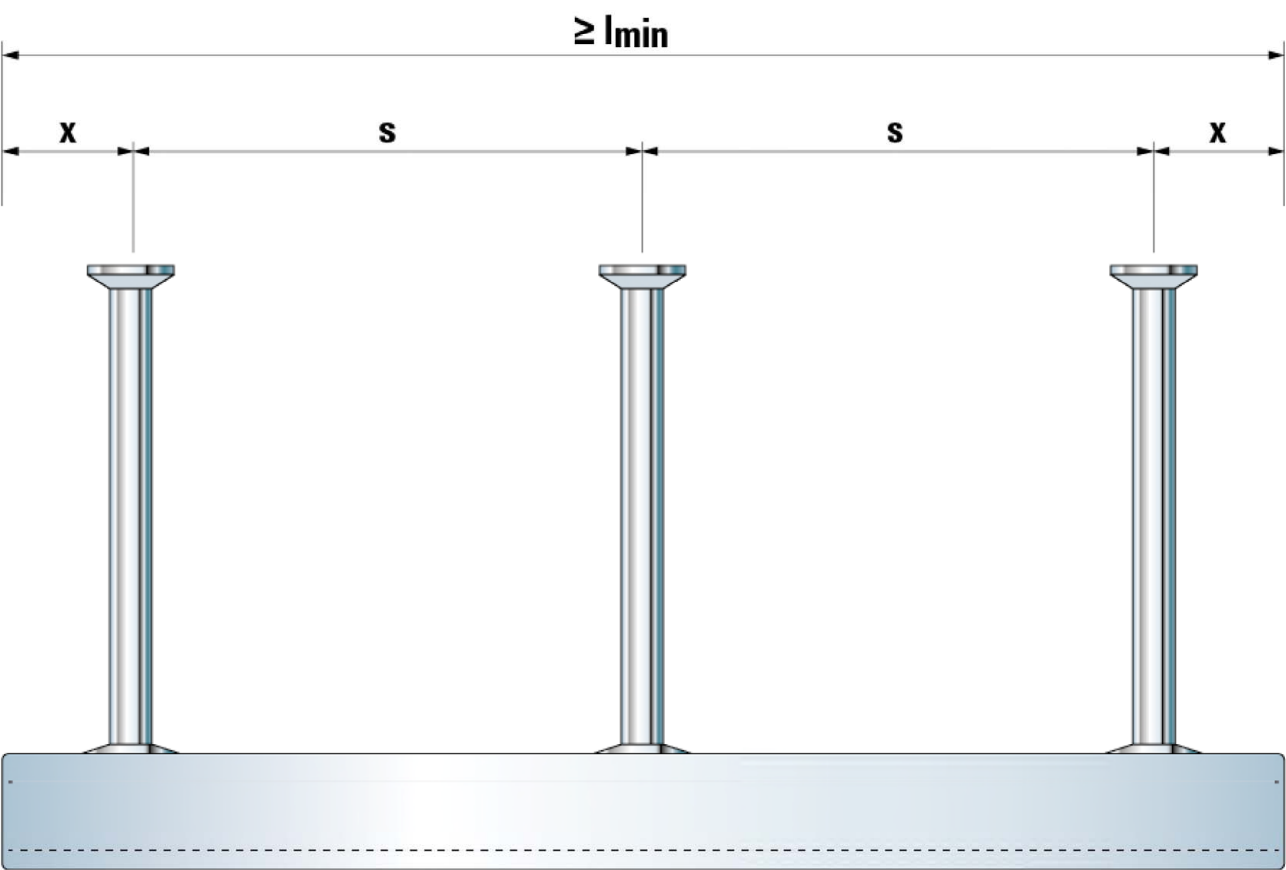

fischer Serrated Anchor Channel InnoLock FES-RS-S with fischer Serrated Channel Bolts FBC-S

Product Description
Anchor position and channel length

Table 4: Strength grade and corrosion class

Channel Bolt	Carbon steel ¹⁾
Strength grade	8.8
f_{uk} [N/mm ²]	800 / 830
f_{yk} [N/mm ²]	640 / 660 ²⁾
Corrosion protection	F ³⁾ or Electroplated

¹⁾ Material properties according to Annex A7

²⁾ Material properties according to EN ISO 898-1: 2013

³⁾ Hot-dip galvanized

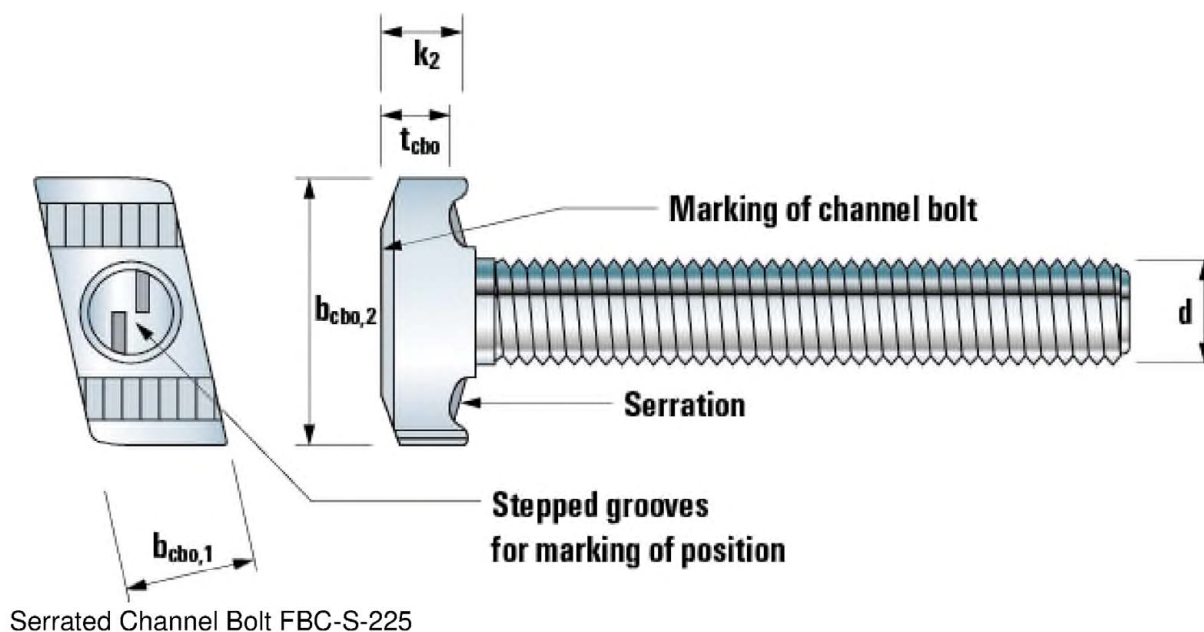


Table 5: Dimensions of fischer Channel Bolts FBC and matching fischer Anchor Channels FES

Anchor Channel FES-RS-S-(I)-	Channel Bolt FBC-S-	Dimensions				
		d [mm]	bcb0,1 [mm]	bcb0,2 [mm]	tcbo [mm]	k2 [mm]
700	225	12 16 20	21,0	43,0	10,7	15,0

fischer Serrated Anchor Channel InnoLock FES-RS-S with fischer Serrated Channel Bolts FBC-S

Product Description
Channel bolts

Annex A6
Appendix 9 / 23

Table 6: Materials and properties

Component	Carbon steel		
	Mechanical properties	Coating	Coating
1	2	2a	2b
Channel profile	1.0976 acc. to EN 10149:2004	Hot dip galvanized ≥ 50 µm acc. to EN ISO 10684:2004 + AC:2009	Hot dip galvanized ≥ 50 µm acc. to EN ISO 10684:2004 + AC:2009
Round anchor	1.5525 acc. to EN 10263:2017	Hot dip galvanized ≥ 50 µm acc. to EN ISO 10684:2004 + AC:2009	Hot dip galvanized ≥ 50 µm acc. to EN ISO 10684:2004 + AC:2009
I-anchor	1.0976 acc. to EN 10149:2004	Hot dip galvanized ≥ 50 µm acc. to EN ISO 10684:2004 + AC:2009	Hot dip galvanized ≥ 50 µm acc. to EN ISO 10684:2004 + AC:2009
Channel bolt	Strength grade 8.8 acc. to EN ISO 898-1:2013	Electroplated acc. to EN ISO 4042:2018	Hot dip galvanized ≥ 50 µm acc. to EN ISO 10684:2004 + AC:2009
Plain washer ¹⁾ acc. to EN ISO 7089:2000 and EN ISO 7093- 1:2000	Hardness class A ≥ 200 HV	Electroplated acc. to EN ISO 4042:2018	Hot dip galvanized ≥ 50 µm acc. to EN ISO 10684:2004 + AC:2009
Hexagonal nut acc. to EN ISO 4032:2012	Property class 8 acc. to EN ISO 898-2:2012	Electroplated acc. to EN ISO 4042:2018	Hot dip galvanized ≥ 50 µm acc. to EN ISO 10684:2004 + AC:2009

¹⁾ Not in the scope of delivery

fischer Serrated Anchor Channel InnoLock FES-RS-S with fischer Serrated Channel Bolts FBC-S

Product Description
Materials

Annex A7

Appendix 10 / 23

Specification for intended use

Anchor channels and channel bolts subject to:

- Static and quasi-static tension, shear perpendicular to the longitudinal axis of the channel and shear in the direction of the longitudinal axis of the channel

Base materials:

- Reinforced or unreinforced normal weight concrete according to EN 206-1:2000.
- Strength classes C12/15 to C90/105 according to EN 206-1:2000
- Cracked or uncracked concrete.

Use conditions (Environmental conditions):

- Structures subject to dry internal conditions (anchor channels and channel bolts according to Annex A7, Table 6, column 2a and 2b).
- Structures subject to internal conditions with usual humidity (e.g. kitchens, bathrooms and laundries in residential buildings, exceptional permanent damp conditions and application under water) (anchor channels and channel bolts according to Annex A7, Table 6, column 2b).

Design:

- Anchor channels are designed under the responsibility of an engineer experienced in anchorages and concrete work.
- Verifiable calculation notes and drawings are prepared taking account of the loads to be anchored. The position of the anchor channel and channel bolts are indicated on the design drawings (e.g. position of the anchor channel relative to the reinforcement or to supports).
- For static and quasi-static loading as well as fire exposure the anchor channels have to be designed in accordance with EOTA TR 047 "Design of Anchor Channels", March 2018 or EN 1992-4:2018.
- The characteristic resistances are calculated with the minimum effective embedment depth.

fischer Serrated Anchor Channel InnoLock FES-RS-S with fischer Serrated Channel Bolts FBC-S

Intended Use
Specifications

Annex B1

Appendix 11 / 23

Installation:

- The installation of anchor channels is carried out by appropriately qualified personnel under the supervision of the person responsible for the technical matters on site.
- Use of the anchor channels only as supplied by the manufacturer - without any manipulations, repositioning or exchanging of channel components.
- Cutting of anchor channels is allowed only if pieces according to Annex A5, Table 3 are generated including end spacing x and minimum channel length l_{min} and only to be used in dry internal conditions.
- Installation in accordance with the installation instruction given in Annexes B5 and B6.
- The anchor channels are fixed on the formwork, reinforcement or auxiliary construction such that no movement of the channels will occur during the time of laying the reinforcement and of placing and compacting the concrete.
- The concrete around the head of the anchors is properly compacted. The channels are protected from penetration of concrete into the internal space of the channels.
- Washers may be chosen according to Annex A7 and provided separately by the user.
- Orientating the channel bolt (groove according to Annex B6, B7 and B8) rectangular to the channel axis.
- The required installation torque given in Annex B4 must be applied and must not be exceeded.

fischer Serrated Anchor Channel InnoLock FES-RS-S with fischer Serrated Channel Bolts FBC-S

Intended Use
Specification

Annex B2

Appendix 12 / 23

Table 7: Installation parameters

Anchor Channel FES-RS-S-			700	I-700
Minimum effective embedment depth	$h_{ef,min}$	[mm]	175	154
Minimum edge distance	c_{min}		75	75
Minimum thickness of concrete member	h_{min}		178	178

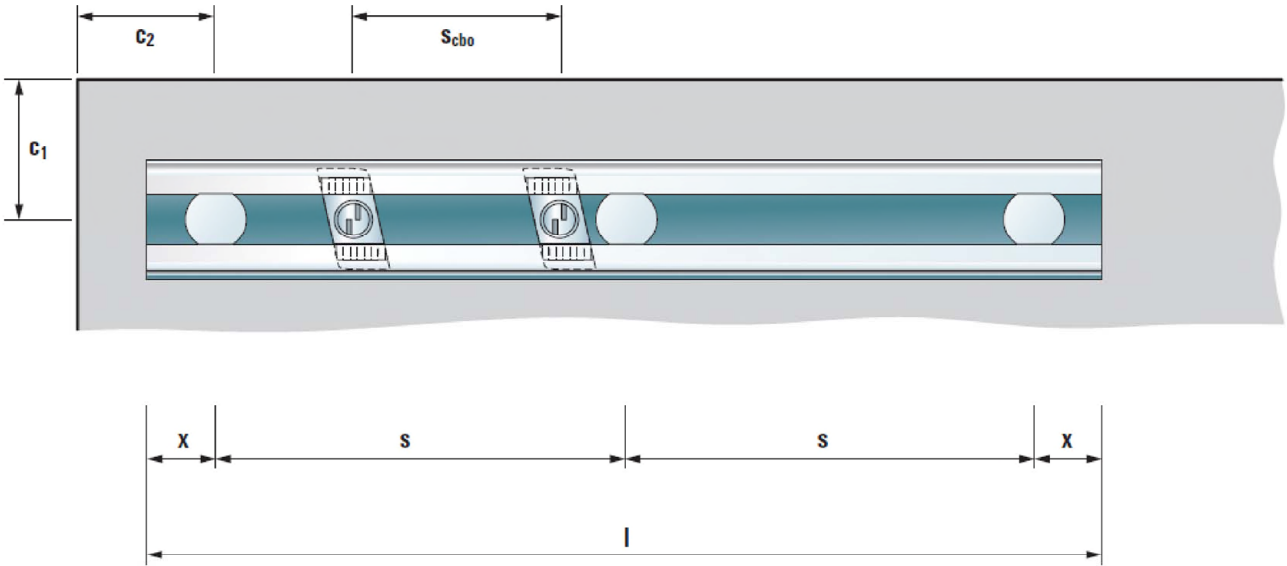


Table 8: Minimum spacing for channel bolts

Channel bolt			M12	M16	M20
Minimum spacing between channel bolts	$s_{cbo,min}$	[mm]	60	80	100

fischer Serrated Anchor Channel InnoLock FES-RS-S with fischer Serrated Channel Bolts FBC-S

Intended Use

Installation parameters for fischer Anchor Channels FES


Annex B3

Appendix 13 / 23

Table 9: Installation torque T_{inst}

fischer Anchor channel FES-RS-S-(I)-	fischer Channel Bolt FBC-S-	Thread diameter	$T_{inst}^{1)}$ [Nm]	
			General $T_{inst,g}$	Steel - steel contact $T_{inst,s}$
			8.8	8.8
700	225	M12	80	100
		M16	100	200
		M20	120	360

¹⁾ T_{inst} must not be exceeded

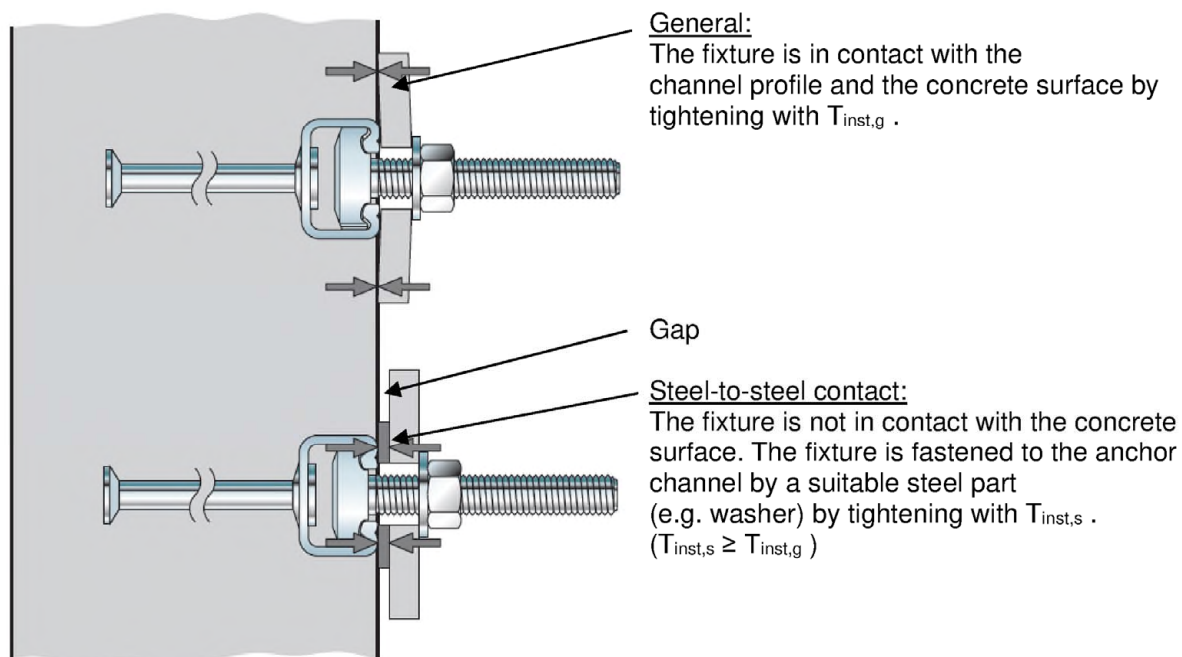









fischer Serrated Anchor Channel InnoLock FES-RS-S with fischer Serrated Channel Bolts FBC-S

Intended Use

Installation parameters for fischer Channel Bolts FBC

Annex B4

Appendix 14 / 23

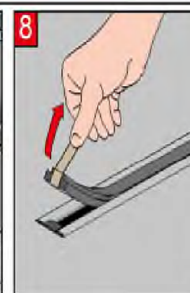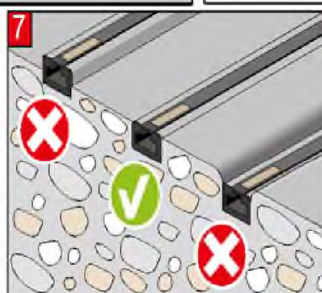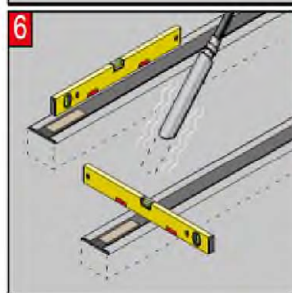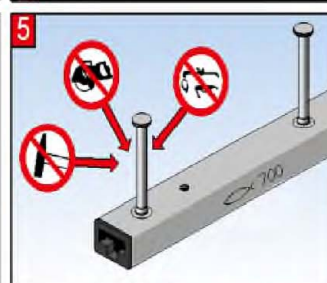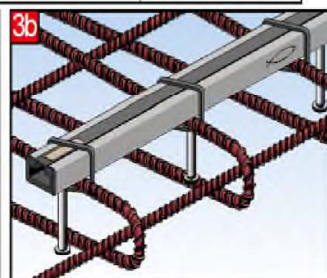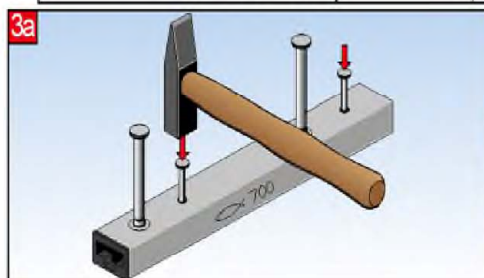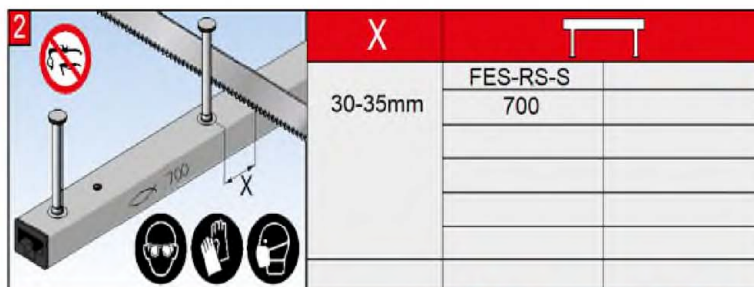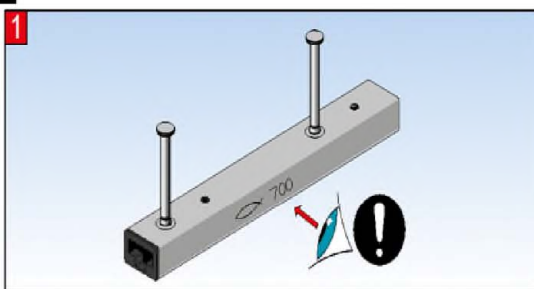


fischer Serrated Anchor Channel InnoLock FES-RS-S with fischer Serrated Channel Bolts FBC-S

Intended Use












Installation instruction for fischer Anchor Channels FES

Annex B5

Appendix 15 / 23

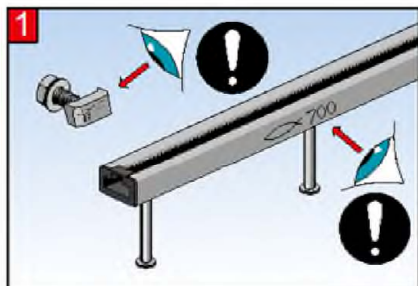

FBC-S-	FES-RS-S
225	700

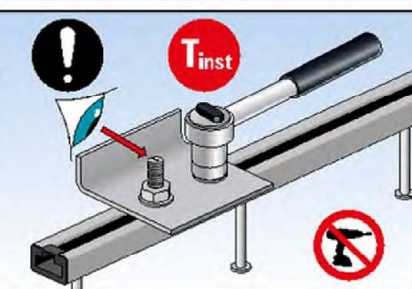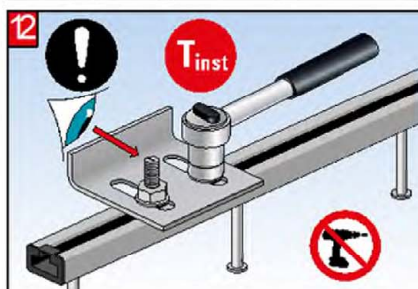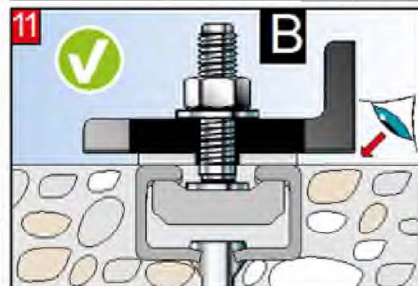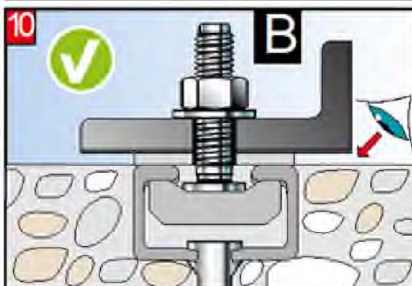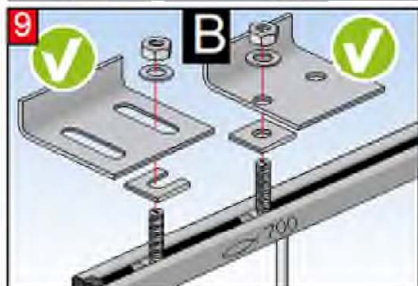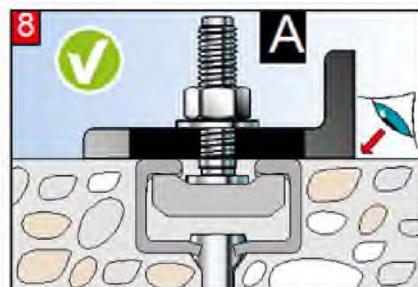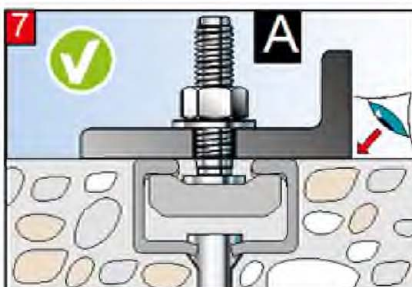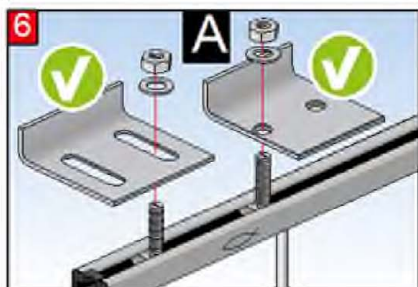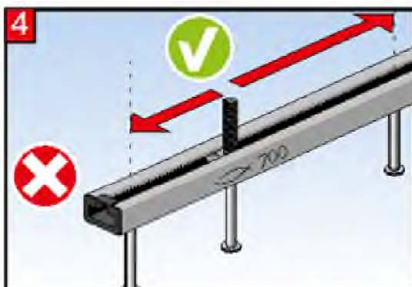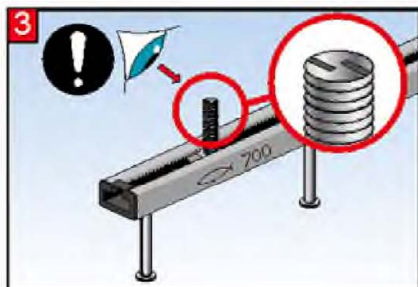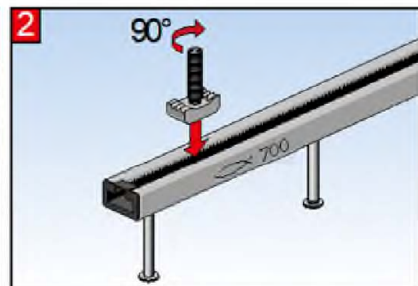

FBC-S-	FES-RS-S-	T _{inst} [Nm]	M12	M16	M20
225	700	A	80	100	120
		B	100	200	360

T_{inst} must not be exceeded.

fischer Serrated Anchor Channel InnoLock FES-RS-S with fischer Serrated Channel Bolts FBC-S

Intended Use

Installation instruction for Serrated fischer Channel Bolts FBC-S

Annex B6

Appendix 16 / 23

Table 10: Characteristic resistances under tension load – steel failure of anchor channels

Anchor Channel FES-RS-S-			700	I-700
Steel failure: Anchor				
Characteristic resistance	$N_{Rk,s,a}$	[kN]	73,3	81,0
Partial factor	$\gamma_{Ms}^{1)}$	[-]	1,8	
Steel failure: Connection between anchor and channel				
Characteristic resistance	$N_{Rk,s,c}$	[kN]	73,0	80,0
Partial factor	$\gamma_{Ms}^{1)}$	[-]	1,8	
Steel failure: Local flexure of channel lips				
Characteristic spacing of channel bolts for $N_{Rk,s,l}$	$S_{l,N}$	[mm]	105	
Characteristic resistance	$N^0_{Rk,s,l}$	[kN]	80	
Partial factor	$\gamma_{Ms}^{1)}$	[-]	1,8	

¹⁾In absence of other national regulations

Table 11: Characteristic flexural resistance of channel

Anchor Channel FES-RS-S-(I)-			700
Steel failure: Flexure of channel			
Characteristic flexural resistance of channel	$M_{Rk,s,flex}$	[Nm]	3749
Partial factor	$\gamma_{Ms,flex}^{1)}$	[-]	1,15

¹⁾In absence of other national regulations

fischer Serrated Anchor Channel InnoLock FES-RS-S with fischer Serrated Channel Bolts FBC-S

Performance

Characteristic resistances of anchor channels under tension load – Steel failure of anchor channel

Annex C1

Appendix 17 / 23

Table 12: Characteristic resistances under tension load – concrete failure

Anchor Channel FES-RS-S-			700	I-700
Concrete failure: Pull-out failure				
Characteristic resistance in cracked concrete C12/15	N _{Rk,p}	[kN]	36,2	51,3
Characteristic resistance in uncracked concrete C12/15	N _{Rk,p}	[kN]	50,7	71,8
Increasing factor of N _{Rk,p} = N _{Rk,p} (C12/15)*ψ _c	C16/20	ψ _c [-]	1,33	
	C20/25		1,67	
	C25/30		2,08	
	C30/37		2,50	
	C35/45		2,92	
	C40/50		3,33	
	C45/55		3,75	
	C50/60		4,17	
	C55/67		4,58	
≥C60/75		5,00		
Partial factor	γ _{Mp} =γ _{Mc} ¹⁾	[-]	1,5	
Concrete failure: Concrete cone failure				
Product factor k ₁	k _{cr,N}	[-]	8,9	8,7
	k _{ucr,N}	[-]	12,6	12,5
Partial factor	γ _{Mc} ¹⁾	[-]	1,5	
Concrete failure: Concrete splitting failure				
Characteristic edge distance	c _{cr,sp}	[mm]	525	477
Characteristic spacing	s _{cr,sp}	[mm]	1050	954
Partial factor	γ _{Msp} =γ _{Mc} ¹⁾	[-]	1,5	

¹⁾ In absence of other national regulations

fischer Serrated Anchor Channel InnoLock FES-RS-S with fischer Serrated Channel Bolts FBC-S

Performance

Characteristic resistances under tension load – concrete failure

Annex C2

Appendix 18 / 23

Table 13: Displacements under tension load

Anchor Channel FES-RS-S-(I)-			700
Tension load	N	[kN]	31,7
Short-term displacement ¹⁾	δ_{N0}	[mm]	2,1
Long-term displacement ¹⁾	$\delta_{N\infty}$	[mm]	4,2

¹⁾ Displacements in midspan of the anchor channel, including slip of channel bolt, deformation of channel lips, bending of the channel and slip of the anchor channel in concrete

fischer Serrated Anchor Channel InnoLock FES-RS-S with fischer Serrated Channel Bolts FBC-S

Performance
Displacement under tension load

Annex C3

Appendix 19 / 23

Table 14: Characteristic resistances under shear load – steel failure of anchor channels

Anchor Channel FES-RS-S-			700	I-700
Steel failure: Anchor				
Characteristic resistance	$V_{Rk,s,a,y}$	[kN]	120,0	120,0
	$V_{Rk,s,a,x}$	[kN]	44,0	48,6
Partial factor	$\gamma_{Ms}^{1)}$	[-]	1,8	
Steel failure of connection between anchor and channel				
Characteristic resistance	$V_{Rk,s,c,y}$	[kN]	120,0	120,0
	$V_{Rk,s,c,x}$	[kN]	43,8	48,0
Partial factor	$\gamma_{Ms}^{1)}$	[-]	1,8	
Steel failure: Local flexure of channel lips				
Characteristic spacing of channel bolts for $V_{Rk,s,l}$	$s_{l,V}$	[mm]	105	
Characteristic resistance	$V^0_{Rk,s,l,y}$	[kN]	92,0	
Partial factor	$\gamma_{Ms}^{1)}$	[-]	1,8	

¹⁾ In absence of other national regulations

fischer Serrated Anchor Channel InnoLock FES-RS-S with fischer Serrated Channel Bolts FBC-S

Characteristic resistance of anchor channel under shear load - steel failure of anchor channel

Annex C4
Appendix 20 / 23

Table 15: Characteristic resistance for shear load in direction of the longitudinal axis of the channel – steel failure

Anchor Channel FES-RS-S-(I)-			700
Steel failure: Connection between channel lips and serrated channel bolt			
Characteristic resistance	$V_{Rk,s,l,x}$	[kN]	FBC-S-225-M12-8.8
			..2)
			22,5
Installation factor	$\gamma_{inst}^{1)}$	[-]	22,5
			1,2

¹⁾ In absence of other national regulations

²⁾ No performance assessed.

Table 16: Characteristic resistances of the anchor channel under shear load – concrete failure

Anchor Channel FES-RS-S-(I)-			700
Concrete failure: Pry-out failure			
Product factor	k_8	[-]	2,0
Partial factor	$\gamma_{Mc}^{1)}$	[-]	1,5
Concrete failure: Concrete edge failure			
Product factor k_{12}	Cracked concrete	$k_{cr,V}$	[-]
	Uncracked concrete	$k_{ucr,V}$	[-]
Partial factor	$\gamma_{Mc}^{1)}$	[-]	1,5

¹⁾ In absence of other national regulations

fischer Serrated Anchor Channel InnoLock FES-RS-S with fischer Serrated Channel Bolts FBC-S

Performance

Characteristic resistance of anchor channel under shear load

Annex C5

Appendix 21 / 23

Table 17: Displacements under shear load

Anchor Channel FES-RS-S-(I)-			700
Shear load perpendicular to the longitudinal axis of the channel	V_y	[kN]	36,5
Short-term displacement ¹⁾	$\delta_{V,y,0}$	[mm]	2,9
Long-term displacement ¹⁾	$\delta_{V,y,\infty}$	[mm]	4,4
Shear load in direction of the longitudinal axis of the channel	V_x	[kN]	6,6
Short-term displacement ²⁾	$\delta_{V,x,0}$	[mm]	1,2
Long-term displacement ²⁾	$\delta_{V,x,\infty}$	[mm]	1,8

¹⁾ Displacements in midspan of the anchor channel, including slip of channel bolt, deformation of channel lips and slip of the anchor channel in concrete

²⁾ Displacements of the anchor channel, including slip of channel bolt, deformation of channel lips and slip of the anchor channel in concrete.

Table 18: Characteristic resistances under tension and shear load – steel failure of channel bolts

Channel bolt FBC-S-225			M12	M16	M20
Steel failure:			Steel grade 8.8		
Characteristic resistance	$N_{Rk,s}$	[kN]	67,4	125,6	170,0
Partial factor	γ_{Ms} ¹⁾	[-]	1,5		
Characteristic resistance	$V_{Rk,s}$	[kN]	33,7	62,8	98,0
Partial factor	γ_{Ms} ¹⁾	[-]	1,25		

¹⁾ In absence of other national regulations

Table 19: Characteristic resistances under combined tension and shear load

Anchor Channel FES-RS-S-(I)-			700
Steel failure: Local flexure of channel lips and flexure of channel			
Product factor	k_{13}	[-]	according to EN 1992-4:2018, 7.4.3.1
Steel failure: Anchor and connection between anchor and channel			
Product factor	k_{14}	[-]	according to EN 1992-4:2018, 7.4.3.1

fischer Serrated Anchor Channel InnoLock FES-RS-S with fischer Serrated Channel Bolts FBC-S

Performance

Characteristic resistance of channel bolts under tension and shear load,
Displacements under shear load, combined tension and shear load

Annex C6

Appendix 22 / 23


Table 20: Characteristic resistances under shear load with lever arm – steel failure of channel bolts

Channel bolt thread diameter ²⁾				M12	M16	M20
Steel failure						
Characteristic flexural resistance	$M^{0}_{Rk,s}$	[Nm]	FBC-S-225	104,8	266,4	519,3
Partial factor	γ_{Ms} ¹⁾	[-]	FBC-S-225	1,25		
Internal lever arm	a	[mm]	FBC-S-225	29,8	31,8	34,2

¹⁾ In absence of other national regulations

²⁾ Materials according to Annex A7, Table 6

The characteristic flexure resistance according to Table 19 is limited as follows:

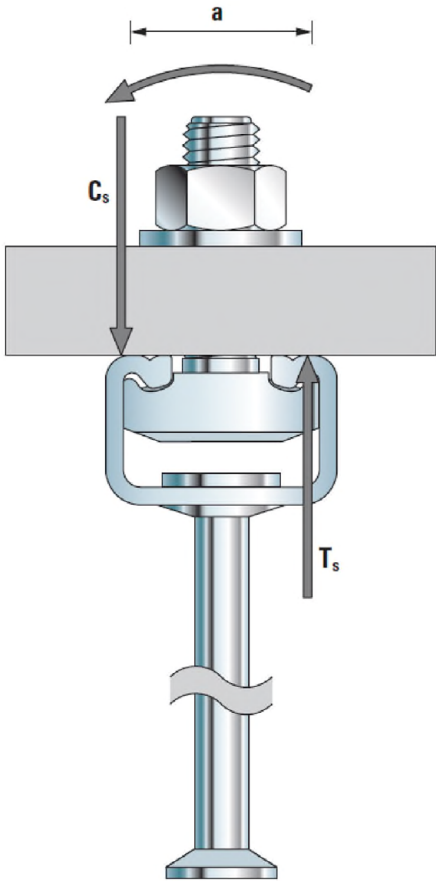

$M^{0}_{Rk,s} \leq 0,5 \cdot N^{0}_{Rk,s,l} \cdot a$ ($N^{0}_{Rk,s,l}$ according to Annex C1, Table 10)

$M^{0}_{Rk,s} \leq 0,5 \cdot N_{Rk,s} \cdot a$ ($N_{Rk,s}$ according to Annex C5, Table 18)

a = Internal lever arm according to Table 19

T_s = Tension force acting on the channel lips

C_s = Compression force acting on the channel lips

fischer Serrated Anchor Channel InnoLock FES-RS-S with fischer Serrated Channel Bolts FBC-S

Performance

Characteristic flexural resistances of channel bolts under shear load

Annex C7