

DECLARACIÓN DE PRESTACIONES

DoP 0336

para canal de anclaje fischer InnoLock FES-RS-S con pernos de canal fischer FBC-S (canales de anclaje para hormigón)

ES

1. Código de identificación única del producto tipo: **DoP 0336**
2. Usos previstos: **Canal de anclaje para uso en hormigón agrietado o no agrietado, véase el apéndice, especialmente los anexos B1- B6.**
3. Fabricante: **fischerwerke GmbH & Co. KG, Klaus-Fischer-Str. 1, 72178 Waldachtal, Alemania**
4. Representante autorizado: **–**
5. Sistemas de evaluación y verificación de la constancia de las prestaciones (EVCP): **1**
6. Documento de evaluación europeo: **EAD 330008-03-0601, Edition 06/2021**
Evaluación técnica europea: **ETA-22/0035; 2022-08-01**
Organismo de evaluación técnica: **DIBt- Deutsches Institut für Bautechnik**
Organismos notificados: **2873 TU Darmstadt**
7. Prestaciones declaradas:
Resistencia mecánica y estabilidad (BWR 1)
Resistencia característica a tracción (carga estática y cuasi-estática):
 - 1) Resistencia al fallo del acero de los anclajes: Anexo C1
 - 2) Resistencia de rotura del acero de la conexión entre los anclajes y el canal: Anexo C1
 - 3) Resistencia de rotura del acero de los labios del canal y, en consecuencia, a la extracción del perno del canal: Anexo C1
 - 4) Resistencia a la rotura del acero del perno del canal: Anexo C6
 - 5) Resistencia a la rotura del acero por superación de la resistencia a la flexión del canal: Anexos A5, C1
 - 6) Momento de par de instalación máximo para evitar daños durante la instalación: Anexo B4
 - 7) Résistance à la rupture par extraction glissement: Anexo C2
 - 8) Resistencia de rotura por cono de hormigón: Anexos B3, C2
 - 9) Distancia mínima entre bordes, espaciado, grosor de los elementos para evitar la rotura del hormigón durante la instalación: Anexos A5, B3
 - 10) Distancia al borde para evitar la rotura del acero sometido a carga: Anexo C2
 - 11) Resistencia al reventón - zona de apoyo de la cabeza: Anexo A4
Resistencia característica a cortante (carga estática y cuasi-estática):
 - 12) Resistencia a la rotura del acero del perno de canal bajo carga de cizalladura sin brazo de palanca: Anexo C6
 - 13) Resistencia al fallo del acero por flexión del perno del canal bajo carga de cizalladura con brazo de palanca: Anexo C7
 - 14) Resistencia a la rotura del acero de los labios del canal, a la rotura del acero de la conexión entre el anclaje y el canal o a la rotura del acero del anclaje (carga de cizallamiento en dirección transversal): Anexos C4
 - 15) Resistencia al fallo del acero de la conexión entre los labios del canal y el perno del canal (carga de cizallamiento en el eje longitudinal del canal): Anexo C5
 - 16) Factor de sensibilidad a la instalación: Anexo C5
 - 17) Resistencia al fallo del acero del anclaje: Anexo C4
 - 18) Resistencia al fallo del acero de la conexión entre el anclaje y el canal: Anexo C4
 - 19) Resistencia falla por arrancamiento lateral: Anexo C5
 - 20) Resistencia de rotura del hormigón al borde: Anexo C5
Resistencia característica bajo sollicitación estática y cuasi-estática combinada a tracción y a cortante
 - 21) Resistencia al fallo del acero del canal de anclaje: Anexo C6
Resistencia característica bajo carga de tensión de fatiga:
 - 22) Resistencia a la fatiga por fallo de acero de todo el sistema (función continua o trilineal) NPD
 - 23) Resistencia límite a la fatiga por fallo de acero de todo el sistema NPD
 - 24) Resistencia a la fatiga por fallo de hormigón (función exponencial) NPD
 - 25) Resistencia límite a la fatiga por fallo de hormigón NPD
 - 26) Desplazamientos: Anexos C3, C6
Seguridad en caso de incendio (BWR 2)
 - 27) Reacción al fuego: Clase (A1)
 - 28) Resistencia al fuego: NPD
Durabilidad:
 - 29) Durabilidad: Anexos A7, B1



8. Documentación técnica adecuada o documentación técnica específica: --

Las prestaciones del producto identificado anteriormente son conformes con el conjunto de prestaciones declaradas. La presente declaración de prestaciones se emite, de conformidad con el Reglamento (UE) no 305/2011, bajo la sola responsabilidad del fabricante arriba identificado.

Firmado por y en nombre del fabricante por:

Dr.-Ing. Oliver Geibig, Director General Unidades de Negocio e Ingeniería
Tumlingen, 2023-07-25

Jürgen Grün, Director General de Química y Calidad

Esta DdR se ha preparado en distintos idiomas. En caso de que haya alguna controversia sobre la interpretación prevalecerá siempre la versión inglesa.

El Apéndice incluye información voluntaria y complementaria en idioma inglés que excede los requisitos legales (de idioma neutral).

Translation guidance Essential Characteristics and Performance Parameters for Annexes

Glosario de parámetros esenciales, característicos y de prestaciones para los anexos

Mechanical resistance and stability (BWR 1)		
Resistencia mecánica y estabilidad (BWR 1)		
Characteristic resistance to tension load (static and quasi-static loading):		
Resistencia característica a tracción (carga estática y cuasi-estática):		
1	Resistance to steel failure of anchors: Resistencia al fallo del acero de los anclajes:	$N_{Rk,s,a}$
2	Resistance to steel failure of the connection between anchors and channel: Resistencia de rotura del acero de la conexión entre los anclajes y el canal:	$N_{Rk,s,c}$
3	Resistance to steel failure of channel lips and subsequently pullout of channel bolt: Resistencia de rotura del acero de los labios del canal y, en consecuencia, a la extracción del perno del canal:	$N_{Rk,s,l}^0 ; S_{l,N}$
4	Resistance to steel failure of channel bolt: Resistencia a la rotura del acero del perno del canal:	$N_{Rk,s}$
5	Resistance to steel failure by exceeding the bending strength of the channel: Resistencia a la rotura del acero por superación de la resistencia a la flexión del canal:	$M_{Rk,s,flex} ; S_{max}$
6	Maximum installation torque moment to avoid damage during installation: Momento de par de instalación máximo para evitar daños durante la instalación:	$T_{inst,g} ; (T_{inst,s})$
7	Resistance to pull-out failure of the anchor: Résistance à la rupture par extraction glissement:	$N_{Rk,p}$
8	Resistance to concrete cone failure: Resistencia de rotura por cono de hormigón:	$k_{cr,N} ; k_{ucr,N} ; \eta_{ef}$
9	Minimum edge distance, spacing, member thickness to prevent concrete splitting during installation: Distancia mínima entre bordes, espaciado, grosor de los elementos para evitar la rotura del hormigón durante la instalación:	$S_{min}, C_{min}, \eta_{min}$
10	Characteristic edge distance and spacing to avoid splitting of concrete under load: Distancia al borde para evitar la rotura del acero sometido a carga:	$S_{cr,sp} ; C_{cr,sp}$
11	Resistance to blowout failure- bearing area of head: Resistencia al reventón - zona de apoyo de la cabeza:	A_h
Characteristic resistance to shear load (static and quasi-static loading):		
Resistencia característica a cortante (carga estática y cuasi-estática):		
12	Resistance to steel failure of channel bolt under shear loading without lever arm: Resistencia a la rotura del acero del perno de canal bajo carga de cizalladura sin brazo de palanca:	$V_{Rk,s}$
13	Resistance to steel failure by bending of the channel bolt under shear load with lever arm: Resistencia al fallo del acero por flexión del perno del canal bajo carga de cizalladura con brazo de palanca:	$M_{Rk,s}^0$
14	Resistance to steel failure of channel lips, steel failure of connection between anchor and channel or steel failure of anchor (shear load in transverse direction): Resistencia a la rotura del acero de los labios del canal, a la rotura del acero de la conexión entre el anclaje y el canal o a la rotura del acero del anclaje (carga de cizallamiento en dirección transversal):	$V_{Rk,s,l,y}^0 ; S_{l,V} ; V_{Rk,s,c,y} ; V_{Rk,s,a,y}$
15	Resistance to steel failure of connection between channel lips and channel bolt (shear load in longitudinal channel axis): Resistencia al fallo del acero de la conexión entre los labios del canal y el perno del canal (carga de cizallamiento en el eje longitudinal del canal):	$V_{Rk,s,l,x}$
16	Factor for sensitivity to installation: Factor de sensibilidad a la instalación:	γ_{inst}
17	Resistance to steel failure of the anchor: Resistencia al fallo del acero del anclaje:	$V_{Rk,s,a,x}$
18	Resistance to steel failure of connection between anchor and channel: Resistencia al fallo del acero de la conexión entre el anclaje y el canal:	$V_{Rk,s,c,x}$
19	Resistance to concrete pry-out failure: Resistencia falla por arrancamiento lateral:	k_g
20	Resistance to concrete edge failure: Resistencia de rotura del hormigón al borde:	$k_{cr,V} ; k_{ucr,V}$
Characteristic resistance under combined static and quasi-static tension and shear loading		
Resistencia característica bajo solicitación estática y cuasi-estática combinada a tracción y a cortante		
21	Resistance to steel failure of the anchor channel: Resistencia al fallo del acero del canal de anclaje:	k_{13}, k_{14}
Characteristic resistance under fatigue tension loading:		
Resistencia característica bajo carga de tensión de fatiga:		
22	Fatigue resistance to steel failure of the whole system (continuous or tri-linear function): Resistencia a la fatiga por fallo de acero de todo el sistema (función continua o trilineal)	$\Delta N_{Rk,s,0,n}$ ($n=1$ to $n=\infty$)
23	Fatigue limit resistance to steel failure of the whole system: Resistencia límite a la fatiga por fallo de acero de todo el sistema	$\Delta N_{Rk,s,0,\infty}$
24	Fatigue resistance to concrete related failure (exponential function): Resistencia a la fatiga por fallo de hormigón (función exponencial)	$\Delta N_{Rk,c,0,n} ; \Delta N_{Rk,p,0,n}$ ($n=1$ to $n=\infty$)
25	Fatigue limit resistance to concrete related failure: Resistencia límite a la fatiga por fallo de hormigón	$\Delta N_{Rk,c,0,\infty} ; \Delta N_{Rk,p,0,\infty}$
26	Displacements: Desplazamientos:	$\delta_{N0} ; \delta_{N\infty} ; \delta_{V,y,0} ; \delta_{V,y,\infty}$ $\delta_{V,x,0} ; \delta_{V,x,\infty}$
Safety in case of fire (BWR 2)		
Seguridad en caso de incendio (BWR 2)		
27	Reaction to fire: Reacción al fuego:	Class
28	Resistance to fire: Resistencia al fuego:	$N_{Rk,s,fi} ; V_{Rk,s,fi}$
Durability:		
Durabilidad:		
29	Durability: Durabilidad:	Description

Specific Part

1 Technical description of the product

The fischer Serrated Anchor Channel InnoLock FES-RS-S with fischer Serrated Channel Bolts FBC-S is a system consisting of a C-shaped channel profile of steel and at least two metal anchors non-detachably fixed on the channel back and fischer Serrated Channel Bolts.

The anchor channel is embedded surface-flush in the concrete. fischer Serrated Channel Bolts with appropriate hexagonal nuts and washers are fixed to the channel.

The product description is given in Annex A.

2 Specification of the intended use in accordance with the applicable European Assessment Document

The performances given in Section 3 are only valid if the anchor channel is used in compliance with the specifications and conditions given in Annex B.

The verifications and assessment methods on which this European Technical Assessment is based lead to the assumption of a working life of the anchor channel of at least 50 years. The indications given on the working life cannot be interpreted as a guarantee given by the producer, but are to be regarded only as a means for choosing the right products in relation to the expected economically reasonable working life of the works.

3 Performance of the product and references to the methods used for its assessment

3.1 Mechanical resistance and stability (BWR 1)

Essential characteristic	Performance
Characteristic resistance under tension load (static and quasi-static loading)	
- Resistance to steel failure of anchors	$N_{Rk,s,a}$ see Annex C1
- Resistance to steel failure of the connection between anchors and channel	$N_{Rk,s,c}$ see Annex C1
- Resistance to steel failure of channel lips and subsequently pull-out of channel bolt	$N_{Rk,s,l}^0$; $S_{l,N}$ see Annex C1
- Resistance to steel failure of channel bolt	$N_{Rk,s}$ see Annex C6
- Resistance to steel failure by exceeding the bending strength of the channel	S_{max} see Annex A5 $M_{Rk,s,flex}$ see Annex C1
- Maximum installation torque to avoid damage during installation	$T_{inst,g}$; $T_{inst,s}$ see Annex B4
- Resistance to pull-out failure of the anchor	$N_{Rk,p}$ see Annex C2
- Resistance to concrete cone failure	h_{ef} see Annex B3 $k_{cr,N}$; $k_{ucr,N}$ see Annex C2
- Minimum edge distances, spacing and member thickness to avoid concrete splitting during installation	s_{min} see Annex A5 c_{min} ; h_{min} see Annex B3
- Characteristic edge distance and spacing to avoid splitting of concrete under load	$s_{cr,sp}$; $c_{cr,sp}$ see Annex C2
- Resistance to blowout failure - bearing area of anchor head	A_h see Annex A4

Essential characteristic	Performance
Characteristic resistance under shear load (static and quasi-static loading) - Resistance to steel failure of channel bolt under shear loading without lever arm - Resistance to steel failure by bending of the channel bolt under shear load with lever arm - Resistance to steel failure of channel lips, steel failure of connection between anchor and channel and steel failure of anchor (shear load in transverse direction) - Resistance to steel failure of connection between channel lips and channel bolt (shear load in longitudinal channel axis) - Factor for sensitivity to installation (longitudinal shear) - Resistance to steel failure of the anchor (longitudinal shear) - Resistance to steel failure of connection between anchor and channel (longitudinal shear) - Resistance to concrete pry-out failure - Resistance to concrete edge failure	$V_{Rk,s}$ see Annex C6 $M_{Rk,s}^0$ see Annex C7 $V_{Rk,s,l,y}^0$; $S_{l,V}$; $V_{Rk,s,c,y}$; $V_{Rk,s,a,y}$ see Annex C4 $V_{Rk,s,l,x}$ see Annex C5 γ_{inst} see Annex C5 $V_{Rk,s,a,x}$ see Annex C4 $V_{Rk,s,c,x}$ see Annex C4 k_8 see Annex C5 $k_{cr,V}$; $k_{ucr,V}$ see Annex C5
Characteristic resistance under combined tension and shear load (static and quasi-static load) - Resistance to steel failure of the anchor channel	k_{13} ; k_{14} see Annex C6
Characteristic resistance under fatigue tension loading - Fatigue resistance to steel failure of the whole system (continuous or tri-linear function, test method A1, A2) - Fatigue limit resistance to steel failure of the whole system (test method B) - Fatigue resistance to concrete related failure (exponential function, test method A1, A2) - Fatigue limit resistance to concrete related failure (test method B)	No Performance assessed No Performance assessed No Performance assessed No Performance assessed
Displacements (static and quasi-static load)	δ_{N0} ; $\delta_{N\infty}$ see Annex C3 $\delta_{V,y,0}$; $\delta_{V,y,\infty}$; $\delta_{V,x,0}$; $\delta_{V,x,\infty}$ see Annex C6

3.2 Safety in case of fire (BWR 2)

Essential characteristic	Performance
Reaction to fire	Class A1
Characteristic resistance to fire	No performance assessed


3.3 Aspects of durability linked with the Basic Works Requirements

Essential characteristic	Performance
Durability	See Annex B1

4 Assessment and verification of constancy of performance (AVCP) system applied, with reference to its legal base

In accordance with EAD No. 330008-03-0601, the applicable European legal act is: [2000/273/EC].

The system to be applied is: 1

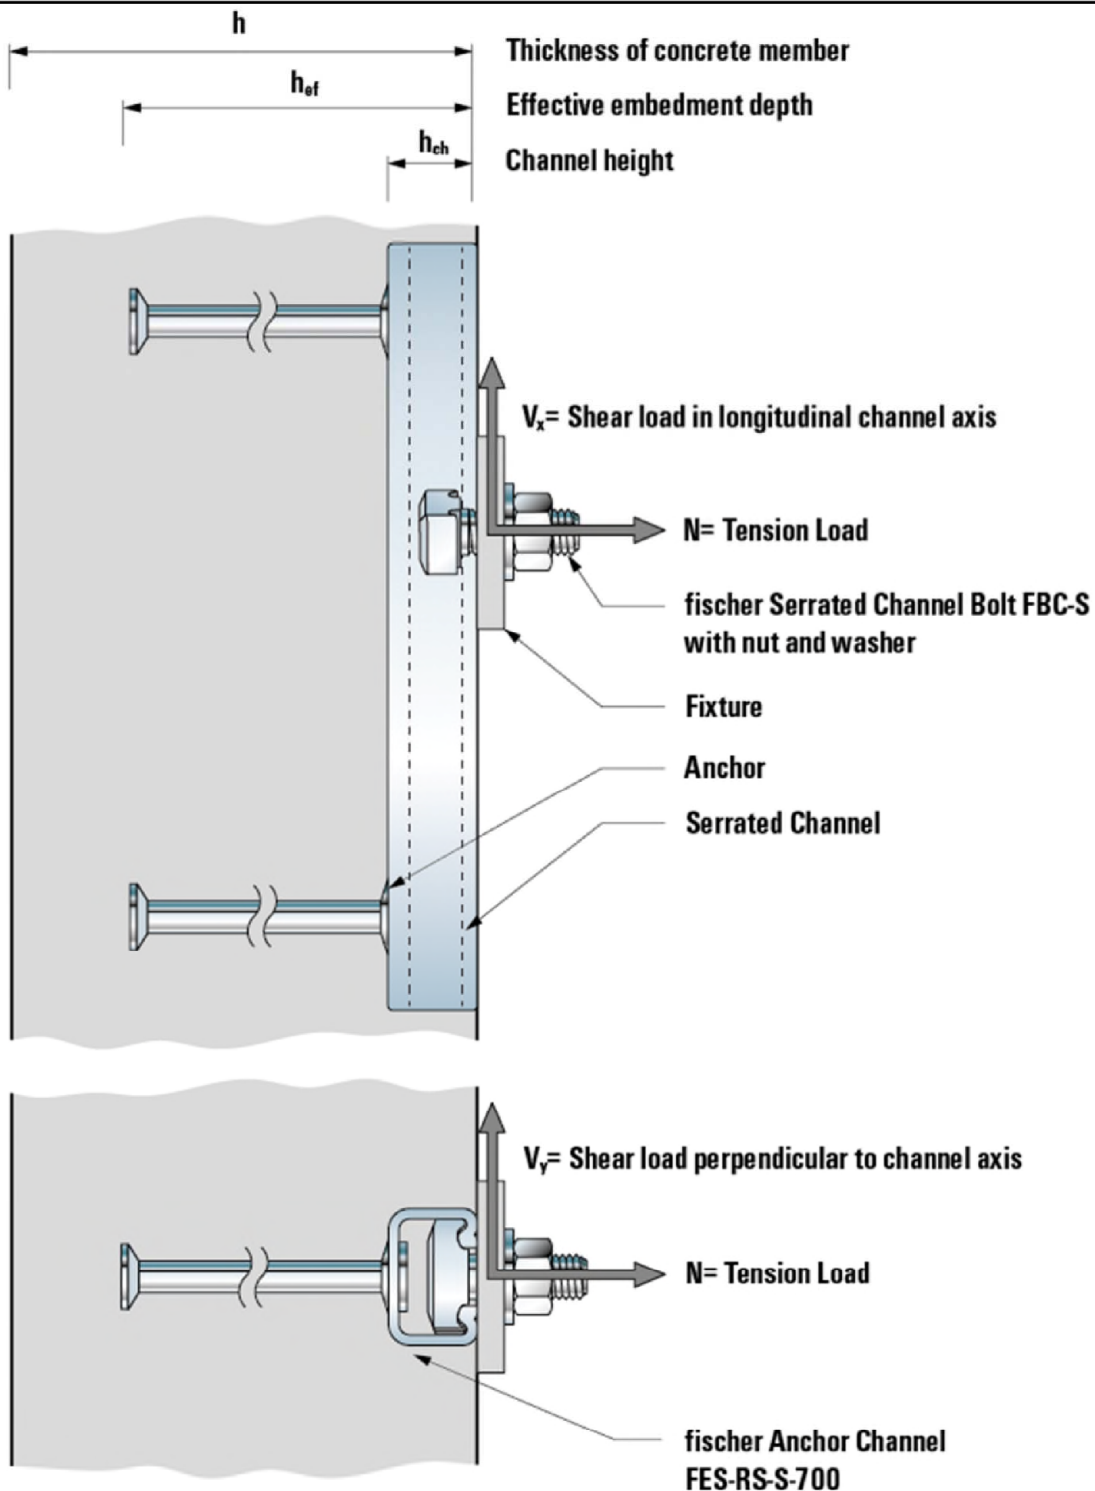


fischer Serrated Anchor Channel InnoLock FES-RS-S with fischer Serrated Channel Bolts FBC-S


Product Description
Installed conditions

Annex A1

Appendix 4 / 23

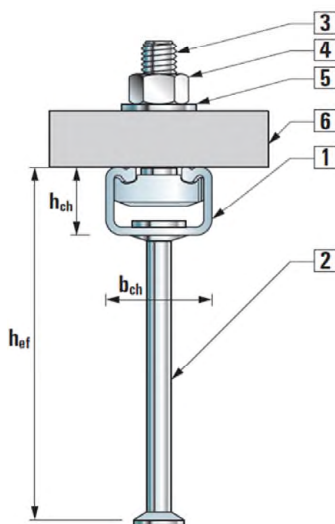

Round anchor

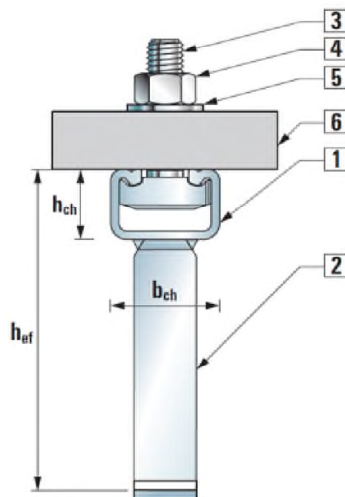

I-anchor

- fischer Anchor Channel
FES-RS-S
- 1 Serrated channel profile
 - 2 Anchor
 - 3 Serrated channel bolt
 - 4 Hexagonal nut
 - 5 Washer
 - 6 Fixture


Marking of the fischer anchor channel FES-RS-S:

e. g.:  700



= Identifying mark of the manufacturer

I = Additional marking for I-anchors
No marking for round anchors

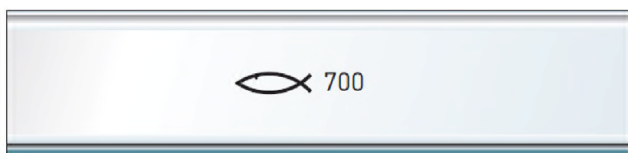

Stamped into back of channel

Optional: printed on channel web or channel lips

RS = Roll-shaped, S = Serrated

No marking for material acc. A7 Table 6 (Channel profile)

Marking of the fischer channel bolt FBC-S:

e. g.:  8.8 225




= Identifying mark of the manufacturer

8.8 = Strength grade

225 = Width of anchor channel opening d_{ch}

* = Coating electro-plated
No marking for hot dip galvanized

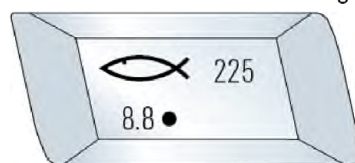


fischer Serrated Anchor Channel InnoLock FES-RS-S with fischer Serrated Channel Bolts FBC-S

Product Description
Product and marking

Annex A2

Appendix 5 / 23

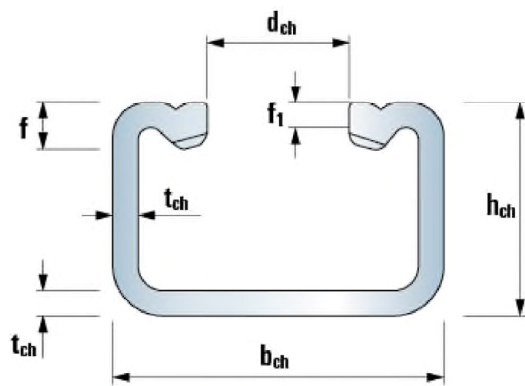

Serrated FES-RS-S-(I)-700

Table 1: Dimensions of channel profile

Anchor Channel FES-RS-S-(I)-	b_{ch} [mm]	h_{ch} [mm]	t_{ch} [mm]	d_{ch} [mm]	f [mm]	f_1 [mm]	I_y [mm ⁴]
700	52,5	34,0	4,0	22,5	7,0	4,0	79168

fischer Serrated Anchor Channel InnoLock FES-RS-S with fischer Serrated Channel Bolts FBC-S

Product Description
Dimensions of channels

Annex A3
Appendix 6 / 23

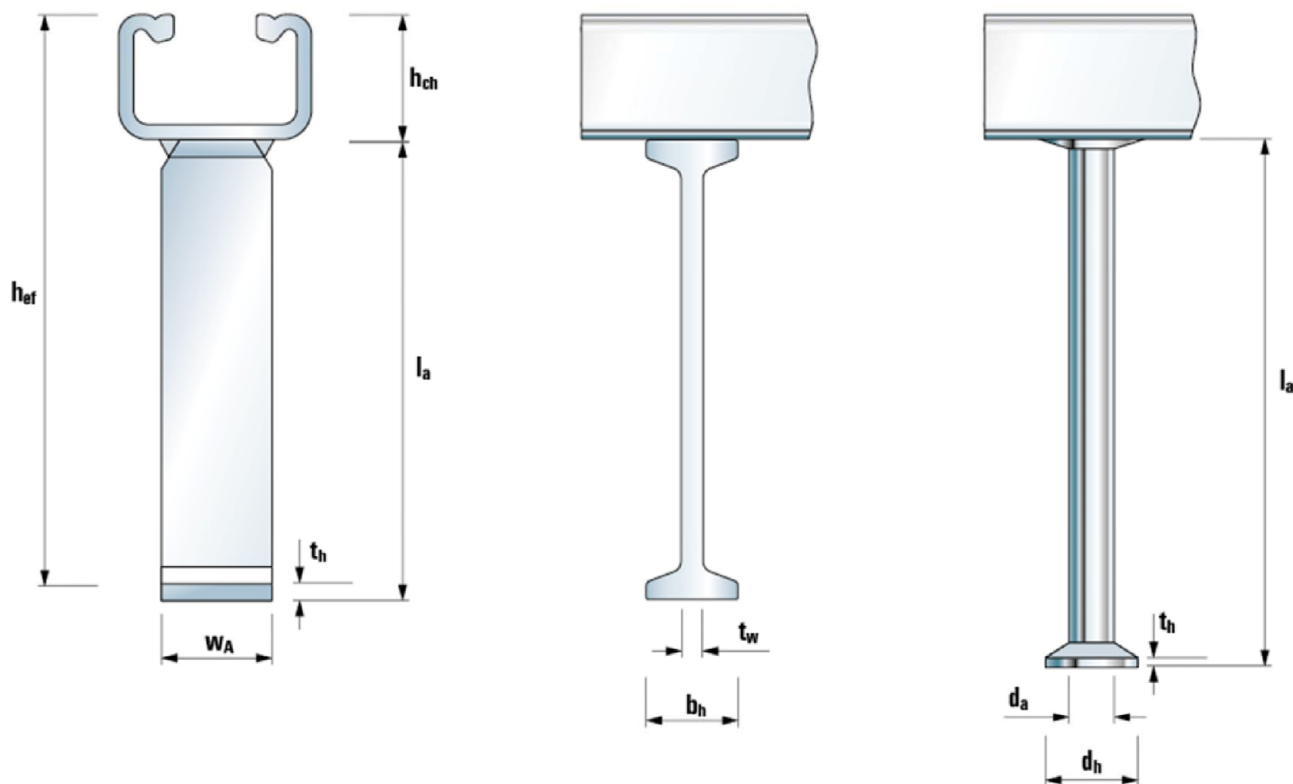


Table 2: Dimensions of anchor (welded I-anchor or forged round anchor)

Anchor Channel FES-RS-S-(I)-	I-anchor						Round anchor				
	$l_{a,min}$ [mm]	$t_{w,min}$ [mm]	$b_{h,min}$ [mm]	t_h [mm]	$w_{A,min}$ [mm]	$A_{h,min}$ [mm ²]	$l_{a,min}$ [mm]	d_a [mm]	d_h [mm]	t_h [mm]	A_h [mm ²]
700	125	6	25	5	30	570	144	12,8	26,0	3,0	402

fischer Serrated Anchor Channel InnoLock FES-RS-S with fischer Serrated Channel Bolts FBC-S


Product Description
Dimensions of anchors

Annex A4

Appendix 7 / 23

Table 3: Anchor position

Anchor channel FES-RS-S-(I-)	Anchor type	S _{min} [mm]	S _{max} [mm]	X _{min} [mm]	X _{max} [mm]	l _{min} [mm]	l _{max} [mm]
700	round or I	100	250	30	35	160	6.070

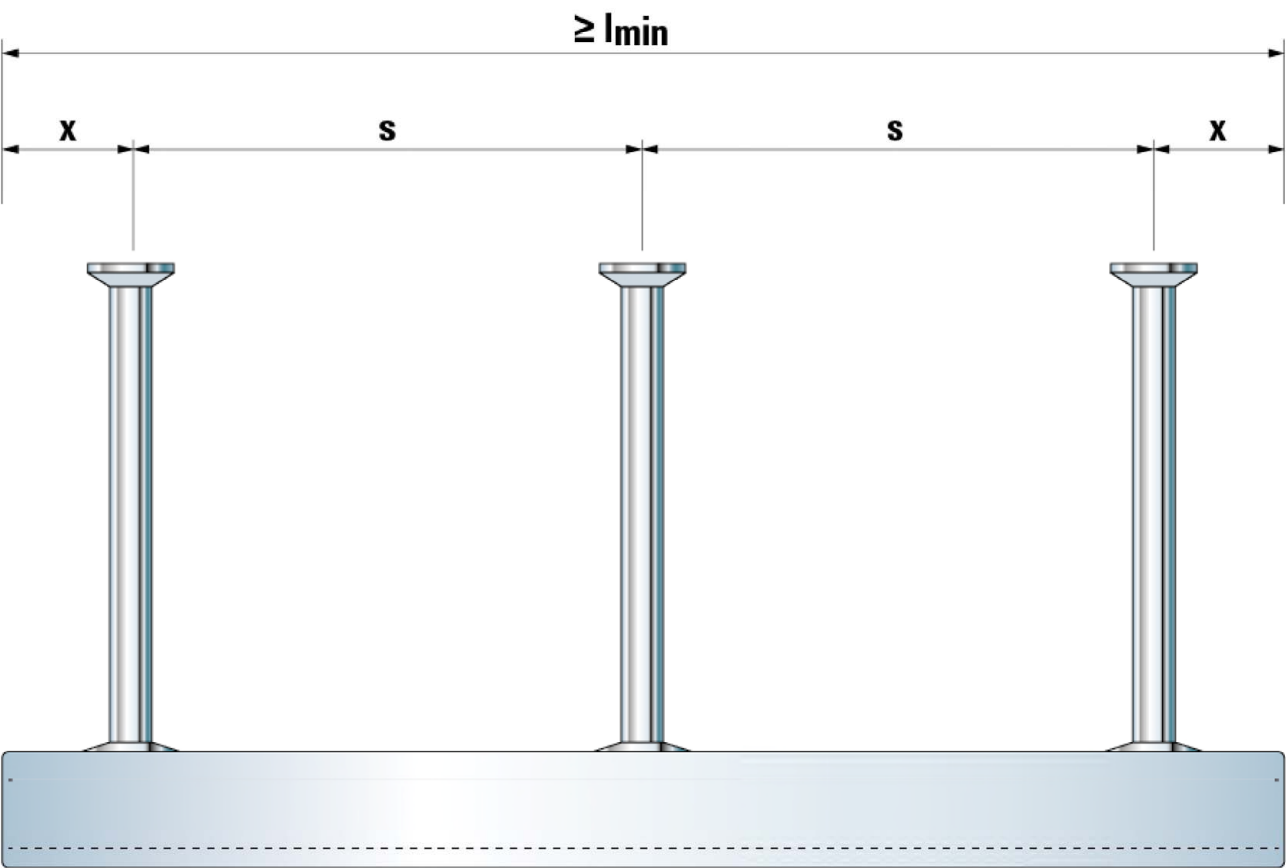

fischer Serrated Anchor Channel InnoLock FES-RS-S with fischer Serrated Channel Bolts FBC-S

Product Description
Anchor position and channel length


Table 4: Strength grade and corrosion class

Channel Bolt	Carbon steel ¹⁾
Strength grade	8.8
f_{uk} [N/mm ²]	800 / 830
f_{yk} [N/mm ²]	640 / 660 ²⁾
Corrosion protection	F ³⁾ or Electroplated

¹⁾ Material properties according to Annex A7

²⁾ Material properties according to EN ISO 898-1: 2013

³⁾ Hot-dip galvanized

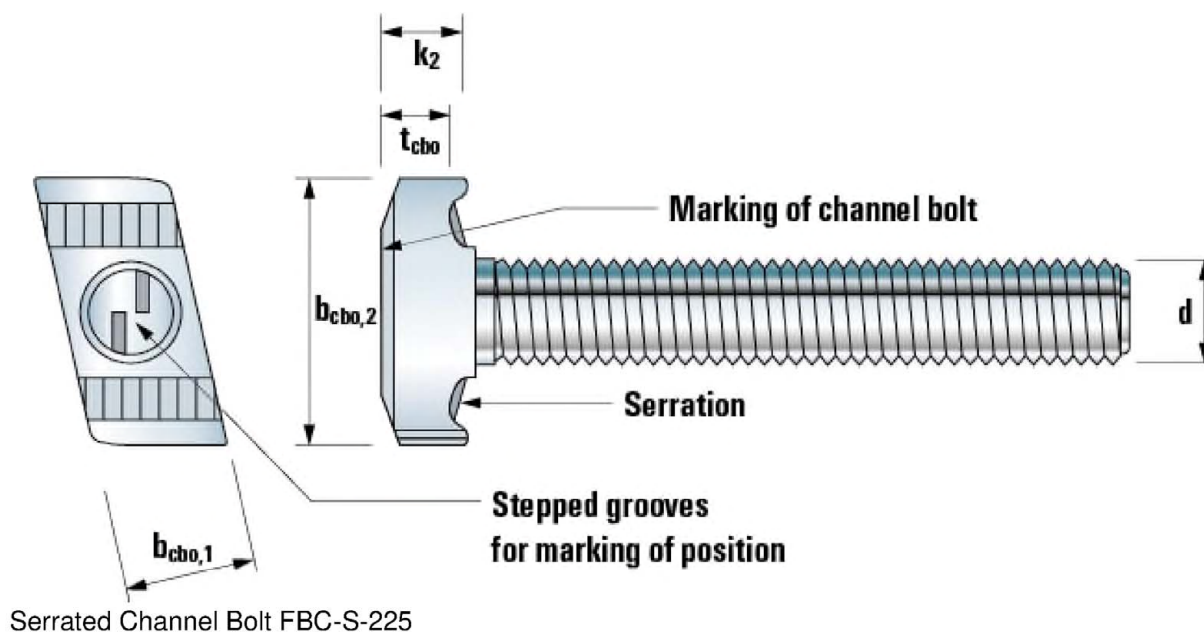
Table 5: Dimensions of fischer Channel Bolts FBC and matching fischer Anchor Channels FES

Anchor Channel FES-RS-S-(I)-	Channel Bolt FBC-S-	Dimensions				
		d [mm]	bcb0,1 [mm]	bcb0,2 [mm]	tcbo [mm]	k2 [mm]
700	225	12 16 20	21,0	43,0	10,7	15,0

fischer Serrated Anchor Channel InnoLock FES-RS-S with fischer Serrated Channel Bolts FBC-S

Product Description
Channel bolts

Annex A6
Appendix 9 / 23

Table 6: Materials and properties

Component	Carbon steel		
	Mechanical properties	Coating	Coating
1	2	2a	2b
Channel profile	1.0976 acc. to EN 10149:2004	Hot dip galvanized ≥ 50 µm acc. to EN ISO 10684:2004 + AC:2009	Hot dip galvanized ≥ 50 µm acc. to EN ISO 10684:2004 + AC:2009
Round anchor	1.5525 acc. to EN 10263:2017	Hot dip galvanized ≥ 50 µm acc. to EN ISO 10684:2004 + AC:2009	Hot dip galvanized ≥ 50 µm acc. to EN ISO 10684:2004 + AC:2009
I-anchor	1.0976 acc. to EN 10149:2004	Hot dip galvanized ≥ 50 µm acc. to EN ISO 10684:2004 + AC:2009	Hot dip galvanized ≥ 50 µm acc. to EN ISO 10684:2004 + AC:2009
Channel bolt	Strength grade 8.8 acc. to EN ISO 898-1:2013	Electroplated acc. to EN ISO 4042:2018	Hot dip galvanized ≥ 50 µm acc. to EN ISO 10684:2004 + AC:2009
Plain washer ¹⁾ acc. to EN ISO 7089:2000 and EN ISO 7093- 1:2000	Hardness class A ≥ 200 HV	Electroplated acc. to EN ISO 4042:2018	Hot dip galvanized ≥ 50 µm acc. to EN ISO 10684:2004 + AC:2009
Hexagonal nut acc. to EN ISO 4032:2012	Property class 8 acc. to EN ISO 898-2:2012	Electroplated acc. to EN ISO 4042:2018	Hot dip galvanized ≥ 50 µm acc. to EN ISO 10684:2004 + AC:2009

¹⁾ Not in the scope of delivery

fischer Serrated Anchor Channel InnoLock FES-RS-S with fischer Serrated Channel Bolts FBC-S

Product Description
Materials

Annex A7

Appendix 10 / 23

Specification for intended use

Anchor channels and channel bolts subject to:

- Static and quasi-static tension, shear perpendicular to the longitudinal axis of the channel and shear in the direction of the longitudinal axis of the channel

Base materials:

- Reinforced or unreinforced normal weight concrete according to EN 206-1:2000.
- Strength classes C12/15 to C90/105 according to EN 206-1:2000
- Cracked or uncracked concrete.

Use conditions (Environmental conditions):

- Structures subject to dry internal conditions (anchor channels and channel bolts according to Annex A7, Table 6, column 2a and 2b).
- Structures subject to internal conditions with usual humidity (e.g. kitchens, bathrooms and laundries in residential buildings, exceptional permanent damp conditions and application under water) (anchor channels and channel bolts according to Annex A7, Table 6, column 2b).

Design:

- Anchor channels are designed under the responsibility of an engineer experienced in anchorages and concrete work.
- Verifiable calculation notes and drawings are prepared taking account of the loads to be anchored. The position of the anchor channel and channel bolts are indicated on the design drawings (e.g. position of the anchor channel relative to the reinforcement or to supports).
- For static and quasi-static loading as well as fire exposure the anchor channels have to be designed in accordance with EOTA TR 047 "Design of Anchor Channels", March 2018 or EN 1992-4:2018.
- The characteristic resistances are calculated with the minimum effective embedment depth.

fischer Serrated Anchor Channel InnoLock FES-RS-S with fischer Serrated Channel Bolts FBC-S

Intended Use
Specifications

Annex B1

Appendix 11 / 23

Installation:

- The installation of anchor channels is carried out by appropriately qualified personnel under the supervision of the person responsible for the technical matters on site.
- Use of the anchor channels only as supplied by the manufacturer - without any manipulations, repositioning or exchanging of channel components.
- Cutting of anchor channels is allowed only if pieces according to Annex A5, Table 3 are generated including end spacing x and minimum channel length l_{min} and only to be used in dry internal conditions.
- Installation in accordance with the installation instruction given in Annexes B5 and B6.
- The anchor channels are fixed on the formwork, reinforcement or auxiliary construction such that no movement of the channels will occur during the time of laying the reinforcement and of placing and compacting the concrete.
- The concrete around the head of the anchors is properly compacted. The channels are protected from penetration of concrete into the internal space of the channels.
- Washers may be chosen according to Annex A7 and provided separately by the user.
- Orientating the channel bolt (groove according to Annex B6, B7 and B8) rectangular to the channel axis.
- The required installation torque given in Annex B4 must be applied and must not be exceeded.

fischer Serrated Anchor Channel InnoLock FES-RS-S with fischer Serrated Channel Bolts FBC-S

Intended Use
Specification

Annex B2

Appendix 12 / 23

Table 7: Installation parameters

Anchor Channel FES-RS-S-			700	I-700
Minimum effective embedment depth	$h_{ef,min}$	[mm]	175	154
Minimum edge distance	c_{min}		75	75
Minimum thickness of concrete member	h_{min}		178	178

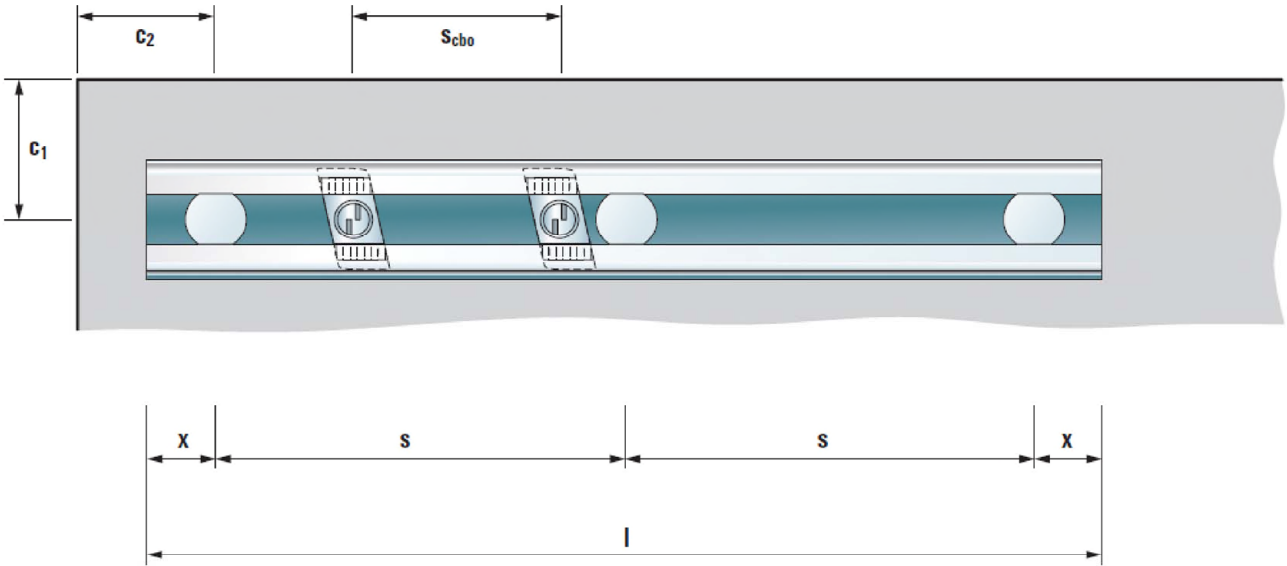


Table 8: Minimum spacing for channel bolts


Channel bolt			M12	M16	M20
Minimum spacing between channel bolts	$s_{cbo,min}$	[mm]	60	80	100

fischer Serrated Anchor Channel InnoLock FES-RS-S with fischer Serrated Channel Bolts FBC-S		Annex B3 Appendix 13 / 23
Intended Use Installation parameters for fischer Anchor Channels FES		

Table 9: Installation torque T_{inst}

fischer Anchor channel FES-RS-S-(I)-	fischer Channel Bolt FBC-S-	Thread diameter	$T_{\text{inst}}^{1)}$ [Nm]	
			General $T_{\text{inst,g}}$	Steel - steel contact $T_{\text{inst,s}}$
			8.8	8.8
700	225	M12	80	100
		M16	100	200
		M20	120	360

¹⁾ T_{inst} must not be exceeded

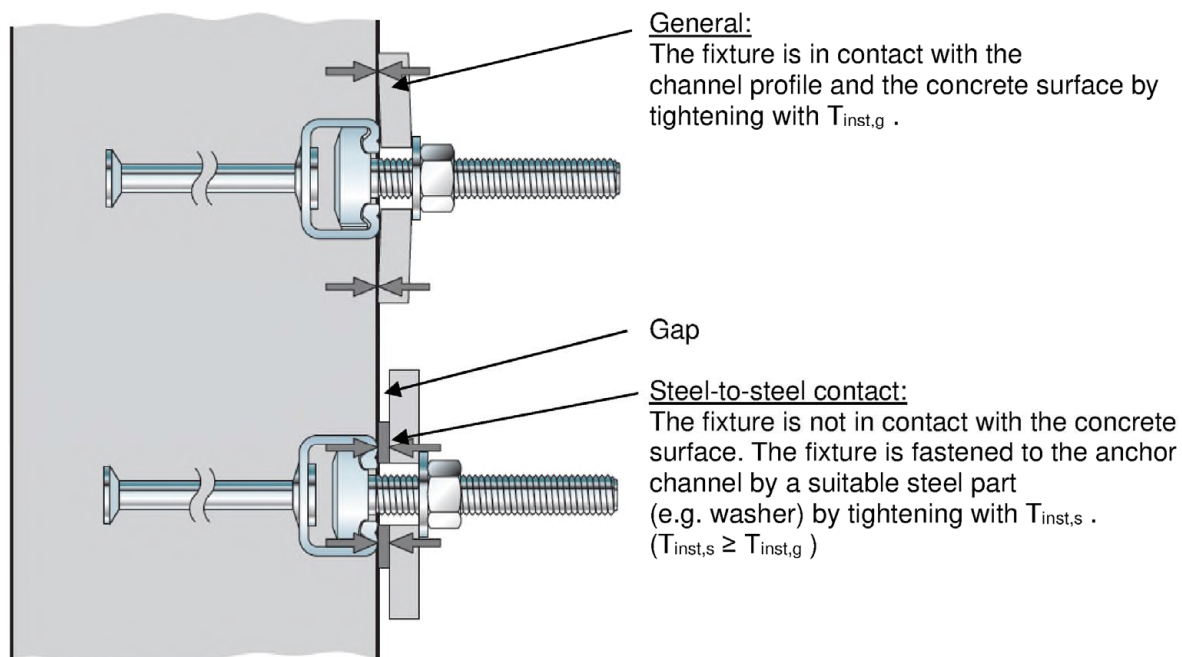









fischer Serrated Anchor Channel InnoLock FES-RS-S with fischer Serrated Channel Bolts FBC-S

Intended Use

Installation parameters for fischer Channel Bolts FBC

Annex B4

Appendix 14 / 23

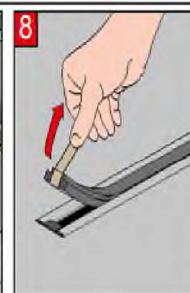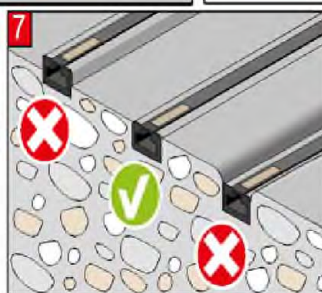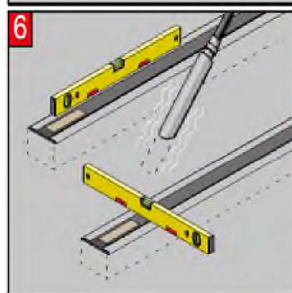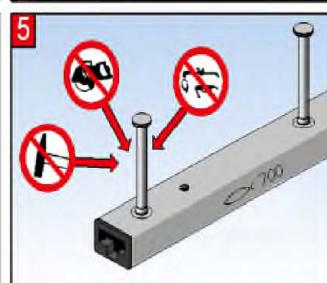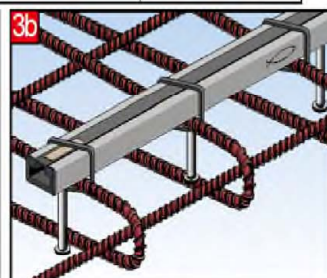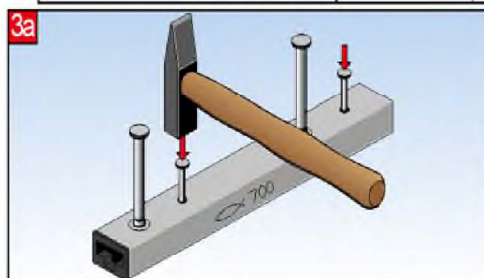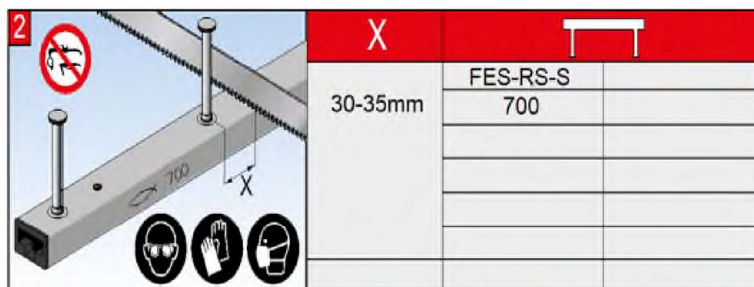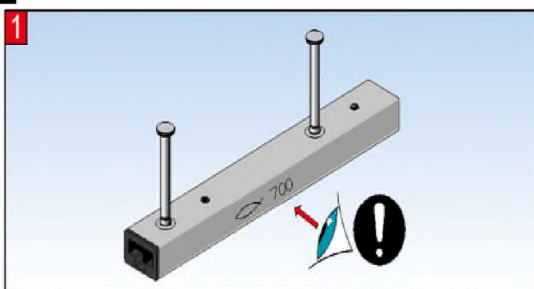


fischer Serrated Anchor Channel InnoLock FES-RS-S with fischer Serrated Channel Bolts FBC-S

Intended Use












Installation instruction for fischer Anchor Channels FES

Annex B5

Appendix 15 / 23

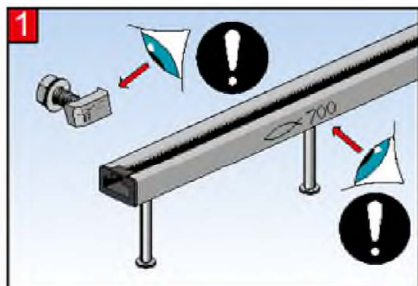

FBC-S-	FES-RS-S
225	700

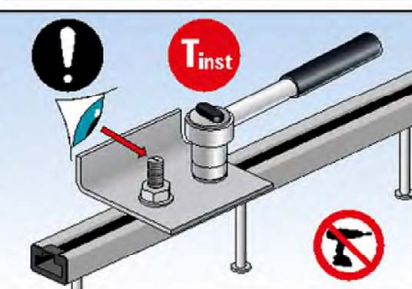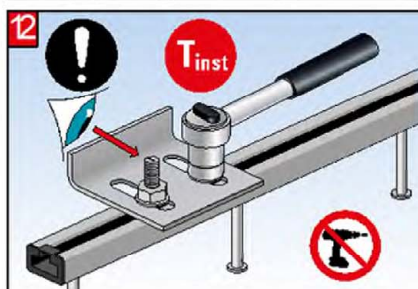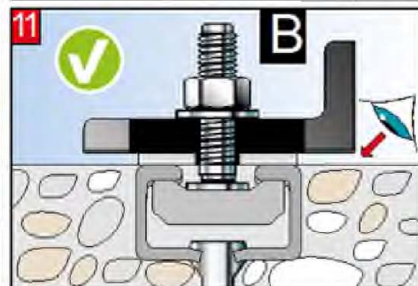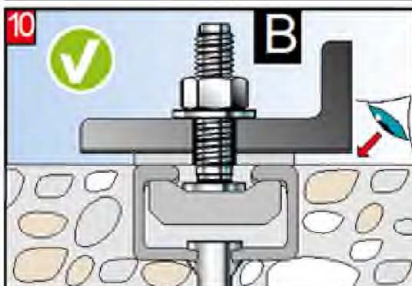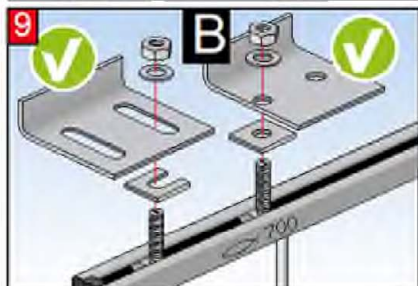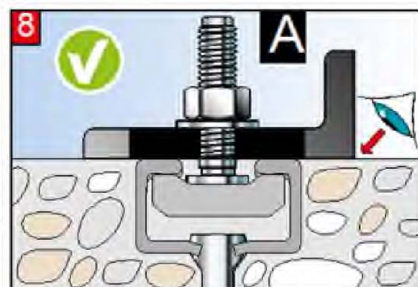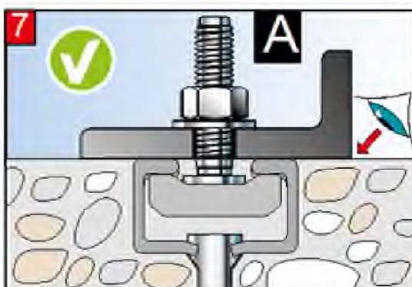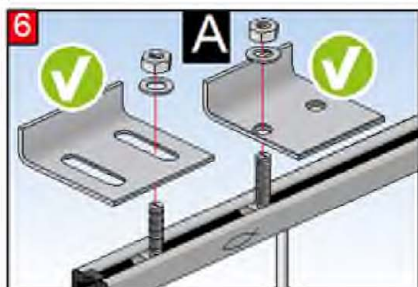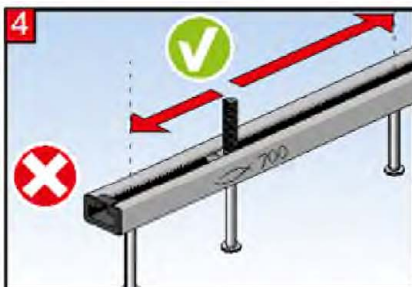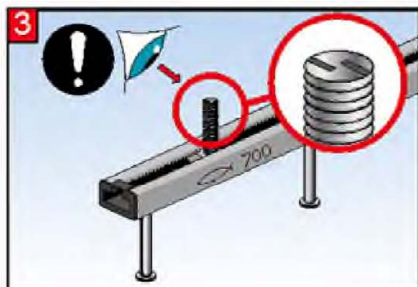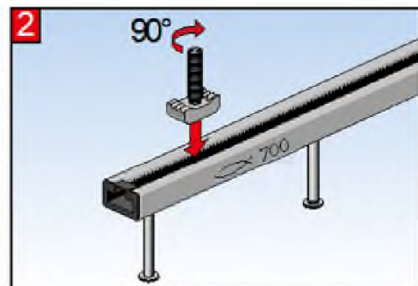

FBC-S-	FES-RS-S-	T _{inst} [Nm]	M12	M16	M20
225	700	A	80	100	120
		B	100	200	360

T_{inst} must not be exceeded.

fischer Serrated Anchor Channel InnoLock FES-RS-S with fischer Serrated Channel Bolts FBC-S

Intended Use

Installation instruction for Serrated fischer Channel Bolts FBC-S

Annex B6

Appendix 16 / 23

Table 10: Characteristic resistances under tension load – steel failure of anchor channels

Anchor Channel FES-RS-S-			700	I-700
Steel failure: Anchor				
Characteristic resistance	$N_{Rk,s,a}$	[kN]	73,3	81,0
Partial factor	$\gamma_{Ms}^{1)}$	[-]	1,8	
Steel failure: Connection between anchor and channel				
Characteristic resistance	$N_{Rk,s,c}$	[kN]	73,0	80,0
Partial factor	$\gamma_{Ms}^{1)}$	[-]	1,8	
Steel failure: Local flexure of channel lips				
Characteristic spacing of channel bolts for $N_{Rk,s,l}$	$S_{l,N}$	[mm]	105	
Characteristic resistance	$N^0_{Rk,s,l}$	[kN]	80	
Partial factor	$\gamma_{Ms}^{1)}$	[-]	1,8	

¹⁾In absence of other national regulations

Table 11: Characteristic flexural resistance of channel

Anchor Channel FES-RS-S-(I)-			700
Steel failure: Flexure of channel			
Characteristic flexural resistance of channel	$M_{Rk,s,flex}$	[Nm]	3749
Partial factor	$\gamma_{Ms,flex}^{1)}$	[-]	1,15

¹⁾In absence of other national regulations

fischer Serrated Anchor Channel InnoLock FES-RS-S with fischer Serrated Channel Bolts FBC-S

Performance

Characteristic resistances of anchor channels under tension load – Steel failure of anchor channel

Annex C1

Appendix 17 / 23

Table 12: Characteristic resistances under tension load – concrete failure

Anchor Channel FES-RS-S-			700	I-700
Concrete failure: Pull-out failure				
Characteristic resistance in cracked concrete C12/15	N _{Rk,p}	[kN]	36,2	51,3
Characteristic resistance in uncracked concrete C12/15	N _{Rk,p}	[kN]	50,7	71,8
Increasing factor of N _{Rk,p} = N _{Rk,p} (C12/15)*ψ _c	C16/20	ψ _c [-]	1,33	
	C20/25		1,67	
	C25/30		2,08	
	C30/37		2,50	
	C35/45		2,92	
	C40/50		3,33	
	C45/55		3,75	
	C50/60		4,17	
	C55/67		4,58	
≥C60/75		5,00		
Partial factor	γ _{Mp} =γ _{Mc} ¹⁾	[-]	1,5	
Concrete failure: Concrete cone failure				
Product factor k ₁	k _{cr,N}	[-]	8,9	8,7
	k _{ucr,N}	[-]	12,6	12,5
Partial factor	γ _{Mc} ¹⁾	[-]	1,5	
Concrete failure: Concrete splitting failure				
Characteristic edge distance	c _{cr,sp}	[mm]	525	477
Characteristic spacing	s _{cr,sp}	[mm]	1050	954
Partial factor	γ _{Msp} =γ _{Mc} ¹⁾	[-]	1,5	

¹⁾ In absence of other national regulations

fischer Serrated Anchor Channel InnoLock FES-RS-S with fischer Serrated Channel Bolts FBC-S

Performance

Characteristic resistances under tension load – concrete failure

Annex C2

Appendix 18 / 23

Table 13: Displacements under tension load

Anchor Channel FES-RS-S-(I)-			700
Tension load	N	[kN]	31,7
Short-term displacement ¹⁾	δ_{N0}	[mm]	2,1
Long-term displacement ¹⁾	$\delta_{N\infty}$	[mm]	4,2

¹⁾ Displacements in midspan of the anchor channel, including slip of channel bolt, deformation of channel lips, bending of the channel and slip of the anchor channel in concrete

fischer Serrated Anchor Channel InnoLock FES-RS-S with fischer Serrated Channel Bolts FBC-S

Performance
Displacement under tension load

Annex C3

Appendix 19 / 23

Table 14: Characteristic resistances under shear load – steel failure of anchor channels

Anchor Channel FES-RS-S-			700	I-700
Steel failure: Anchor				
Characteristic resistance	$V_{Rk,s,a,y}$	[kN]	120,0	120,0
	$V_{Rk,s,a,x}$	[kN]	44,0	48,6
Partial factor	$\gamma_{Ms}^{1)}$	[-]	1,8	
Steel failure of connection between anchor and channel				
Characteristic resistance	$V_{Rk,s,c,y}$	[kN]	120,0	120,0
	$V_{Rk,s,c,x}$	[kN]	43,8	48,0
Partial factor	$\gamma_{Ms}^{1)}$	[-]	1,8	
Steel failure: Local flexure of channel lips				
Characteristic spacing of channel bolts for $V_{Rk,s,l}$	$s_{l,v}$	[mm]	105	
Characteristic resistance	$V^0_{Rk,s,l,y}$	[kN]	92,0	
Partial factor	$\gamma_{Ms}^{1)}$	[-]	1,8	

¹⁾ In absence of other national regulations

fischer Serrated Anchor Channel InnoLock FES-RS-S with fischer Serrated Channel Bolts FBC-S

Characteristic resistance of anchor channel under shear load - steel failure of anchor channel

Annex C4
Appendix 20 / 23

Table 15: Characteristic resistance for shear load in direction of the longitudinal axis of the channel – steel failure

Anchor Channel FES-RS-S-(I)-			700
Steel failure: Connection between channel lips and serrated channel bolt			
Characteristic resistance	$V_{Rk,s,l,x}$	[kN]	FBC-S-225-M12-8.8
			..2)
			22,5
Installation factor	$\gamma_{inst}^{1)}$	[-]	22,5
			1,2

¹⁾ In absence of other national regulations

²⁾ No performance assessed.

Table 16: Characteristic resistances of the anchor channel under shear load – concrete failure

Anchor Channel FES-RS-S-(I)-			700
Concrete failure: Pry-out failure			
Product factor	k_8	[-]	2,0
Partial factor	$\gamma_{Mc}^{1)}$	[-]	1,5
Concrete failure: Concrete edge failure			
Product factor k_{12}	Cracked concrete	$k_{cr,v}$	[-]
	Uncracked concrete	$k_{ucr,v}$	[-]
Partial factor	$\gamma_{Mc}^{1)}$	[-]	1,5

¹⁾ In absence of other national regulations

fischer Serrated Anchor Channel InnoLock FES-RS-S with fischer Serrated Channel Bolts FBC-S

Performance

Characteristic resistance of anchor channel under shear load

Annex C5

Appendix 21 / 23

Table 17: Displacements under shear load

Anchor Channel FES-RS-S-(I)-			700
Shear load perpendicular to the longitudinal axis of the channel	V_y	[kN]	36,5
Short-term displacement ¹⁾	$\delta_{V,y,0}$	[mm]	2,9
Long-term displacement ¹⁾	$\delta_{V,y,\infty}$	[mm]	4,4
Shear load in direction of the longitudinal axis of the channel	V_x	[kN]	6,6
Short-term displacement ²⁾	$\delta_{V,x,0}$	[mm]	1,2
Long-term displacement ²⁾	$\delta_{V,x,\infty}$	[mm]	1,8

¹⁾ Displacements in midspan of the anchor channel, including slip of channel bolt, deformation of channel lips and slip of the anchor channel in concrete

²⁾ Displacements of the anchor channel, including slip of channel bolt, deformation of channel lips and slip of the anchor channel in concrete.

Table 18: Characteristic resistances under tension and shear load – steel failure of channel bolts

Channel bolt FBC-S-225			M12	M16	M20
Steel failure:			Steel grade 8.8		
Characteristic resistance	$N_{Rk,s}$	[kN]	67,4	125,6	170,0
Partial factor	γ_{Ms} ¹⁾	[-]	1,5		
Characteristic resistance	$V_{Rk,s}$	[kN]	33,7	62,8	98,0
Partial factor	γ_{Ms} ¹⁾	[-]	1,25		

¹⁾ In absence of other national regulations

Table 19: Characteristic resistances under combined tension and shear load

Anchor Channel FES-RS-S-(I)-			700
Steel failure: Local flexure of channel lips and flexure of channel			
Product factor	k_{13}	[-]	according to EN 1992-4:2018, 7.4.3.1
Steel failure: Anchor and connection between anchor and channel			
Product factor	k_{14}	[-]	according to EN 1992-4:2018, 7.4.3.1

fischer Serrated Anchor Channel InnoLock FES-RS-S with fischer Serrated Channel Bolts FBC-S

Performance

Characteristic resistance of channel bolts under tension and shear load,
Displacements under shear load, combined tension and shear load

Annex C6

Appendix 22 / 23


Table 20: Characteristic resistances under shear load with lever arm – steel failure of channel bolts

Channel bolt thread diameter ²⁾				M12	M16	M20
Steel failure						
Characteristic flexural resistance	$M^{0}_{Rk,s}$	[Nm]	FBC-S-225	104,8	266,4	519,3
Partial factor	γ_{Ms} ¹⁾	[-]	FBC-S-225	1,25		
Internal lever arm	a	[mm]	FBC-S-225	29,8	31,8	34,2

¹⁾ In absence of other national regulations

²⁾ Materials according to Annex A7, Table 6

The characteristic flexure resistance according to Table 19 is limited as follows:

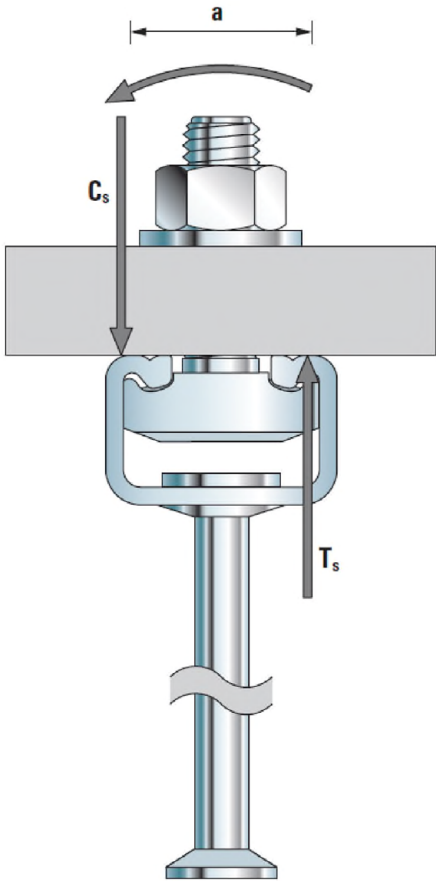

$M^{0}_{Rk,s} \leq 0,5 \cdot N^{0}_{Rk,s,l} \cdot a$ ($N^{0}_{Rk,s,l}$ according to Annex C1, Table 10)

$M^{0}_{Rk,s} \leq 0,5 \cdot N_{Rk,s} \cdot a$ ($N_{Rk,s}$ according to Annex C5, Table 18)

a = Internal lever arm according to Table 19

T_s = Tension force acting on the channel lips

C_s = Compression force acting on the channel lips

fischer Serrated Anchor Channel InnoLock FES-RS-S with fischer Serrated Channel Bolts FBC-S

Performance

Characteristic flexural resistances of channel bolts under shear load

Annex C7